
VISUAL SCALE BAR 1:100

0 1m 2m 3m 4m 5m

NOTES

DO NOT SCALE THIS DRAWING. IF IN DOUBT ASK. THIS DRAWING IS COPYRIGHT DUNWOODIE SWIFT ARCHITECTS. ALL DIMENSIONS TO BE CONFIRMED ON SITE. ANY INCONSISTENCIES TO BE REPORTED TO ARCHITECT IMMEDIATELY

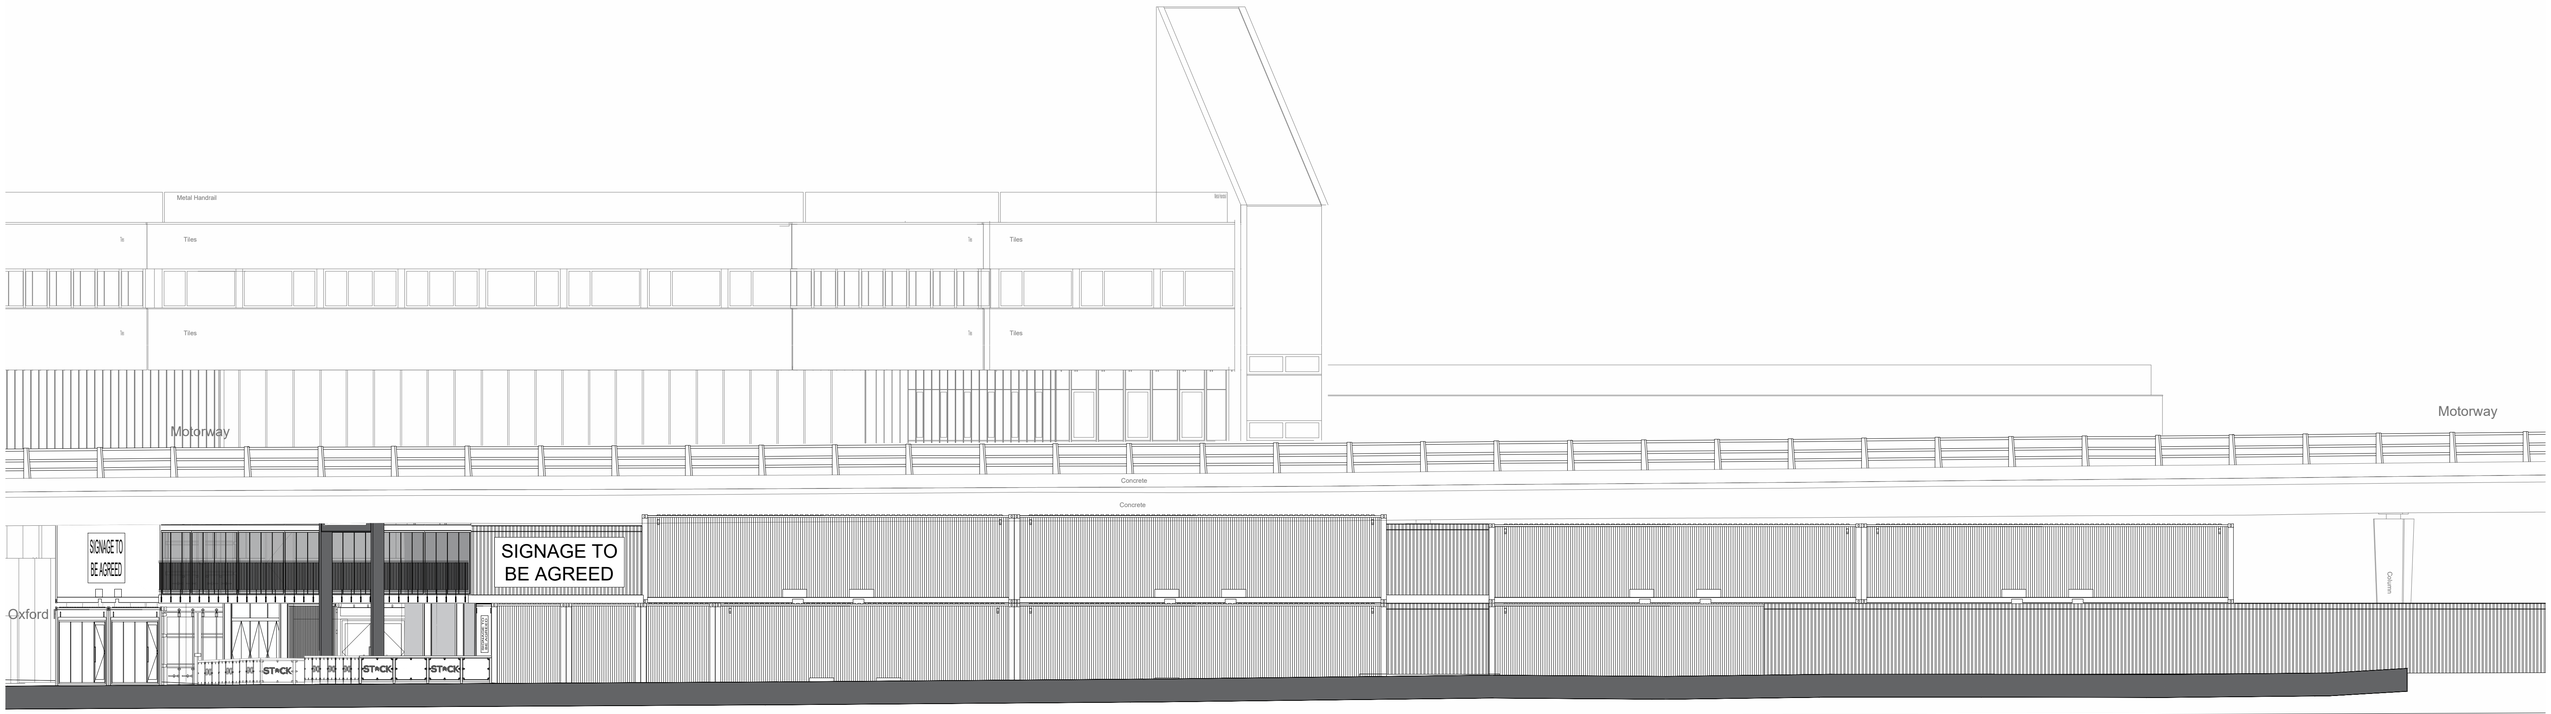

OXFORD ROAD ELEVATION
REFER TO DRAWING :
1162-EL-00-210- PROPOSED WEST ELEVATION A-A


CONTAINER STYLE CLADDING FENCE TO UPPER LEVEL DECK

DOUBLE HEIGHT CONTAINERS WITH CONTAINER STYLE CLADDING INFILL

TIMBER SCREEN TO GROUND FLOOR

CONTAINERS, WINDOWS FRAMES, DOORS, AND GATES TO BE RAL 7016 ANTHRACITE GREY
FRAMED ENTRANCE PORTAL TO BE RAL 5018 AQUAMARINE

PROPOSED ELEVATION B-B
SOUTHERN ELEVATION
SCALE 1:100

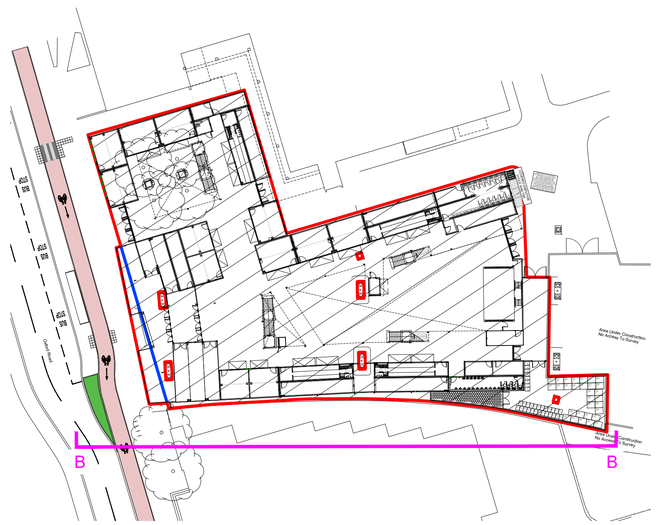

REV	DATE	DESCRIPTION	BY	CHK
PL03	27/1/2024	NOTE RE. SPECIFICATION OF EXTERNAL FINISH ADDED	JW	PS
PL02	10/04/2024	BOH TIMBER SCREEN REMOVED FROM FIRST FLOOR TO SUIT REV PL02 OF GA PLANS	JW	PS
PL01	15/03/2024	ISSUED FOR PLANNING	JW	PS

dunwoodieswift architects

CLIENT
STACK (MANCHESTER) LIMITED

PROJECT
STACK MANCHESTER

TITLE
PROPOSED ELEVATION B-B

SCALE @ A1		STATUS
1:100		PLANNING
	NAME	DATE
DRAWN BY	JW	27/11/2024
CHECKED BY	PS	

PROJECT No.	DRAWING No	REVISION
1162.1	EL-00-211.2	PL03