

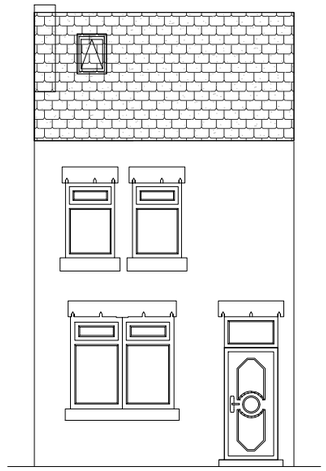



EXISTING FRONT ELEVATION
SCALE:1:100

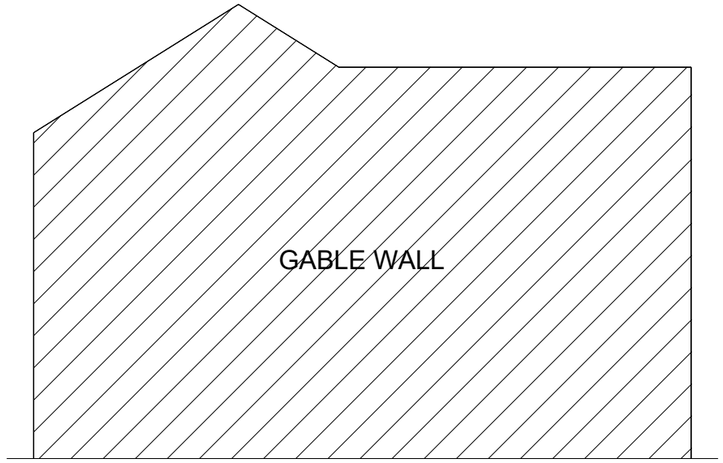

EXISTING GABLE ELEVATION WITH NO.38
SCALE:1:100

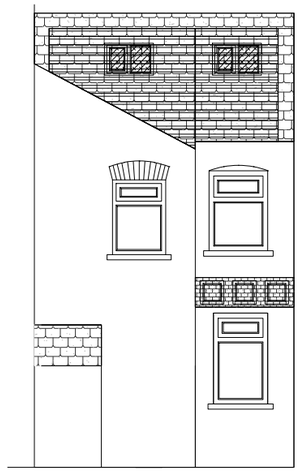

EXISTING REAR ELEVATION
SCALE:1:100

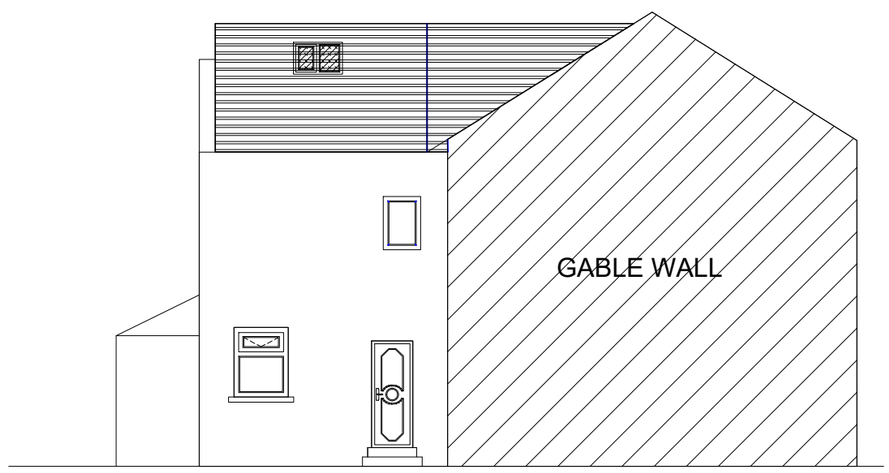

EXISTING GABLE ELEVATION WITH NO.42
SCALE:1:100

This drawing must not be reproduced without permission from NM Architectural Services LTD. DO NOT scale of this drawing. All Dimensions are to be checked on site by the contractor/sub contractor. Any discrepancies to be reported to NM Architectural services LTD.

Client Name: Mr Humayoun	Drawing Title: Existing Floor Plans	Project Type: Roof Conversion / Dormer			Check By: MN		Date: 30.08.2022	Revision Notes:
Project Address: 40 Bankfield Ave, Longsight, Manchester, M13 0ZP	Drawing Type: building Control	Dwg No:	BFA:004	Scale:	1:100	Rev: - REV-0		