

ELEVATIONS

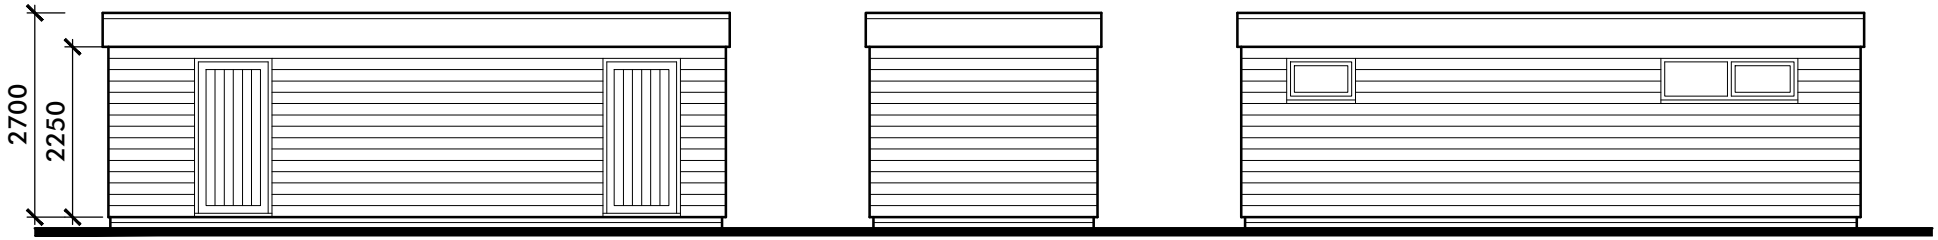

FRONT SIDE REAR

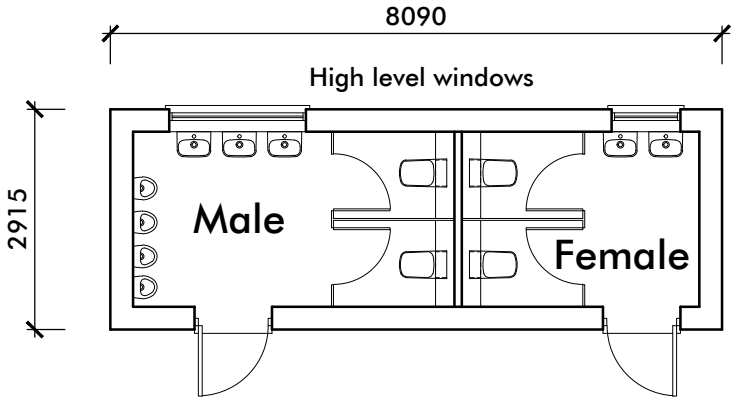

0m 5m 10m

Scale 1:100

FLOOR PLAN

FLOOR AREA: 17.34m² / 187ft²

CLIENT	Wythenshawe Town Football Club				
PROJECT	Proposed Spectator Stand and Toilet Facility at				
	Wythenshawe Town FC, Timpson Rd, Wythenshawe, Manchester, M23 9LL				
DRAWING	Toilet Facility - Proposed Floor Plan and Elevations				
DRAWN	WA	DATE	20/11/24	NUMBER	24/019/P12
SCALE	1:100	SHEET	A3	REVISION	-

LMP ARCHITECTS

213 Preston Road, Whittle-le-Woods, Chorley, Lancashire, PR6 7PS
Telephone: 01257 261555 | Website: www.lmparchitects.co.uk
Trading name of Lawson Margerison Practice Ltd. Registered in England and Wales No. 5597973 ©