
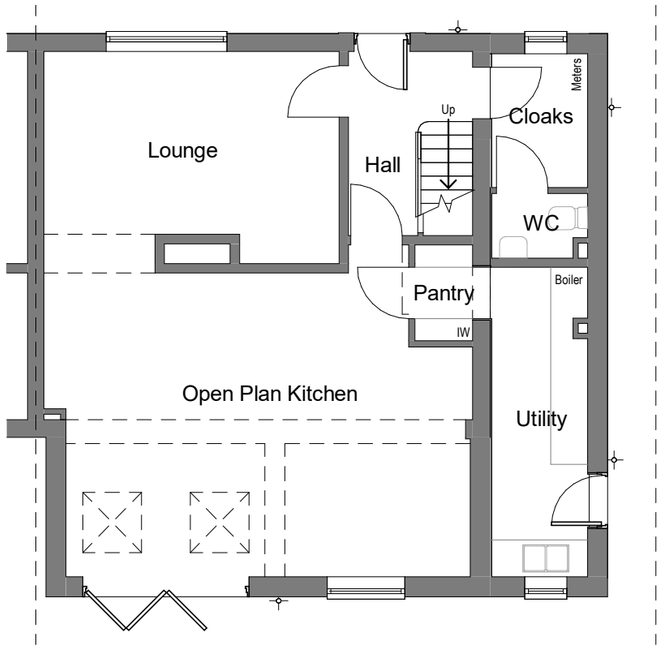


Ground Floor Plan

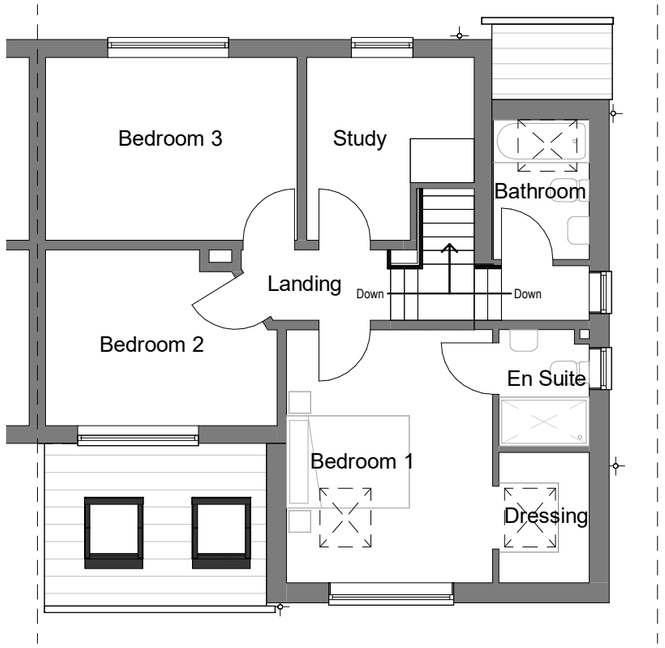

First Floor Plan

house. make your dream home a reality.
www.house-architects.co.uk
t: 0151 541 7267
m: 07498512836
e: catherine@house-architects.co.uk

Notes:

© House Architects Ltd. 2020. All rights reserved. This drawing must not be reproduced without permission. Do not scale from this drawing. All dimensions are in millimeters unless otherwise stated. Any discrepancies should be reported to the Architect. NB.
Contractor much check and confirm all dimensions on site prior to manufacture. Design consultation drawings are not suitable for Planning or Building Regulations applications. Client and Contractor to ensure that structural design has been approved by a Building Inspector and works in general to be approved by a Building Inspector.


Stage: Planning			Client: Jonathon Tahanha			
Title: Proposed Floor Plans			Project: 65 Meltham Avenue, M20 1FE			
0 10 20 30	Scale: 1 : 100	Date: 22/10/2024	Drawn: ETC	Job no: H131	No: PL-01	Rev: B



Side Elevation



Front Elevation

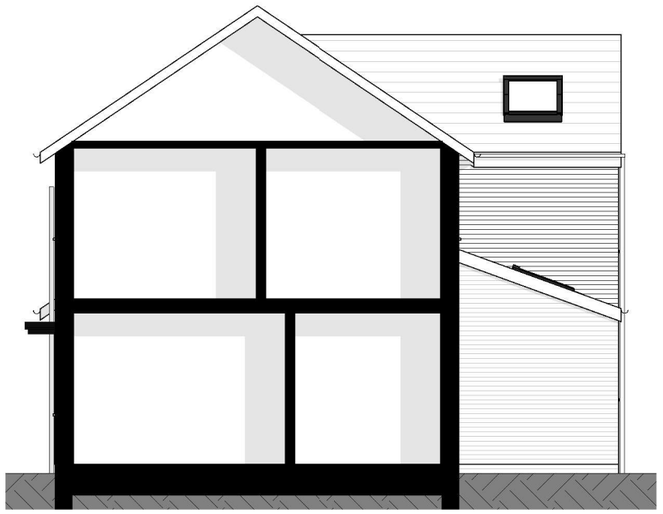

Side Elevation (Party Wall)




Rear Elevation

house. make your dream home a reality.
www.house-architects.co.uk
t: 0151 541 7267
m: 07498512836
e: catherine@house-architects.co.uk


Notes:

© House Architects Ltd. 2020. All rights reserved. This drawing must not be reproduced without permission. Do not scale from this drawing. All dimensions are in millimeters unless otherwise stated. Any discrepancies should be reported to the Architect. NB.
Contractor much check and confirm all dimensions on site prior to manufacture. Design consultation drawings are not suitable for Planning or Building Regulations applications. Client and Contractor to ensure that structural design has been approved by a Building Inspector and works in general to be approved by a Building Inspector.

Stage: Planning			Client: Jonathon Tahanha				
Title: Proposed Elevations			Project: 65 Meltham Avenue, M20 1FE				
0 10 20 30	Scale: 1 : 100	Date: 22/10/2024	Drawn: ETC	Job no: H131	No: PL-02	Rev: B	

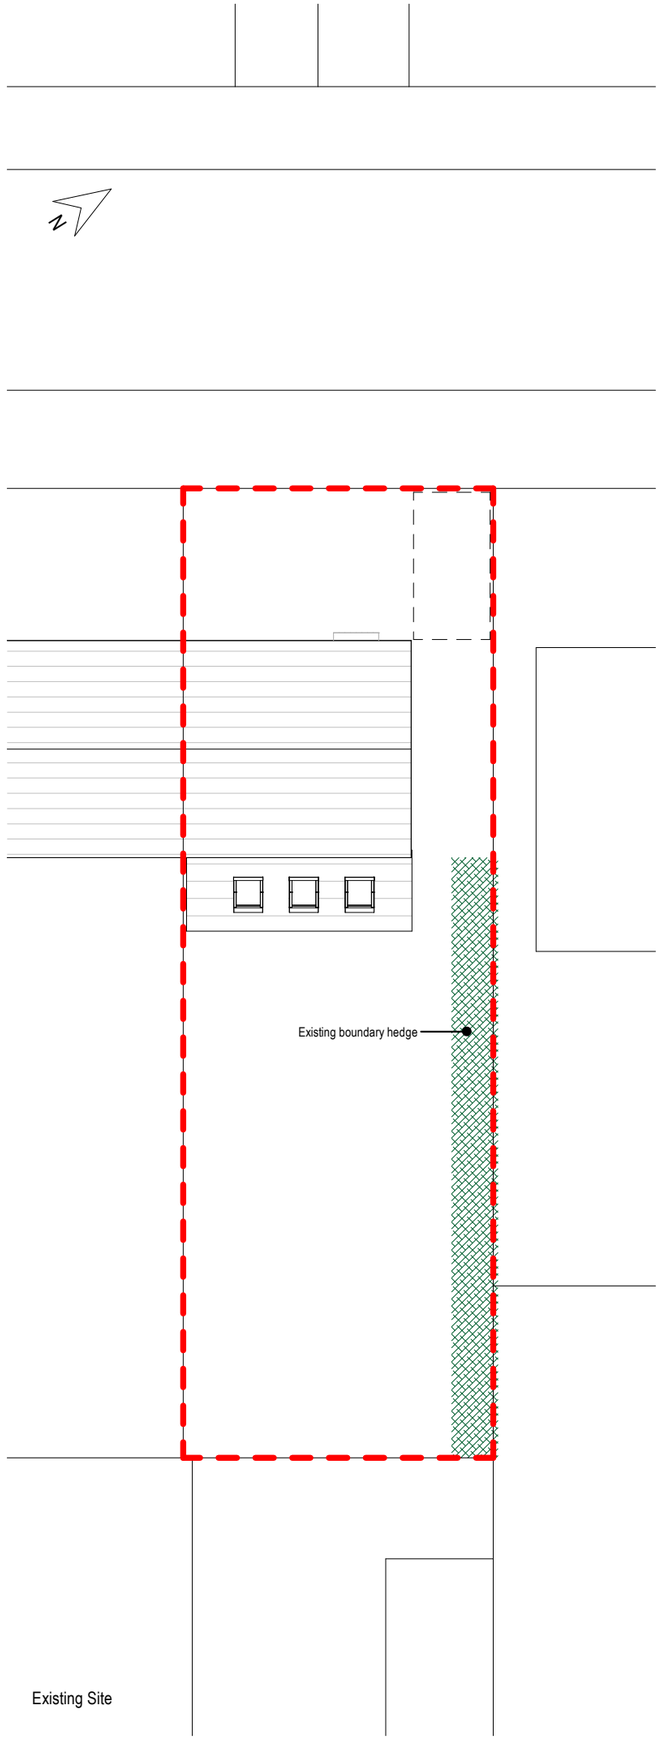

Existing Site

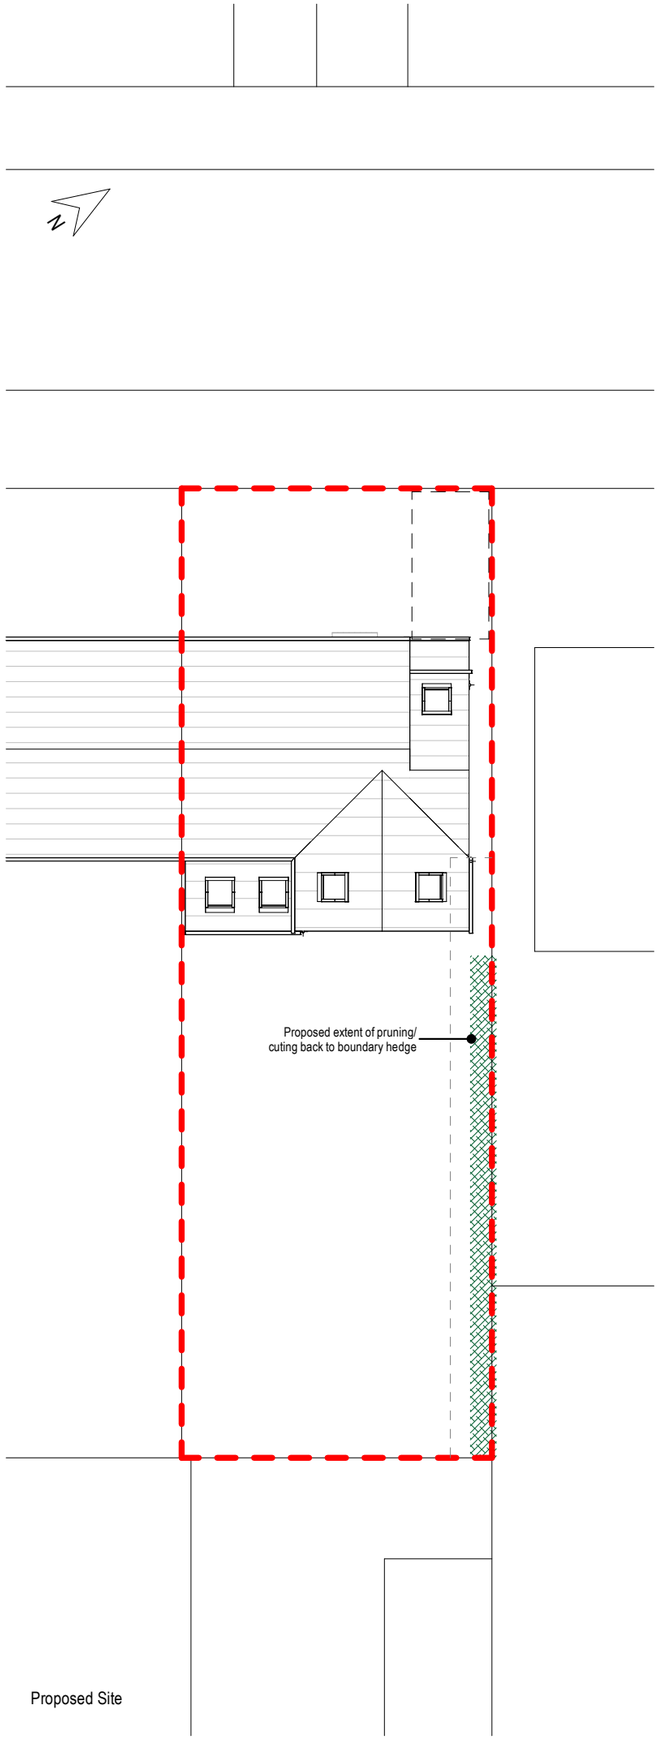

Proposed Site

house. make your dream home a reality.

www.house-architects.co.uk
t: 0151 541 7267
m: 07498512836
e: catherine@house-architects.co.uk

Notes:

© House Architects Ltd. 2020. All rights reserved. This drawing must not be reproduced without permission. Do not scale from this drawing. All dimensions are in millimeters unless otherwise stated. Any discrepancies should be reported to the Architect. NB.
Contractor much check and confirm all dimensions on site prior to manufacture. Design consultation drawings are not suitable for Planning or Building Regulations applications. Client and Contractor to ensure that structural design has been approved by a Building Inspector and works in general to be approved by a Building Inspector.

Stage: Planning			**Client:** Jonathon Tahanha			
Title: Site / Block Plans			**Project:** 65 Meltham Avenue, M20 1FE			
0 10 20 30	**Scale:** 1 : 200	**Date:** 22/10/2024	**Drawn:** ETC	**Job no:** H131	**No:** SP-01	**Rev:** B