


VIEW A



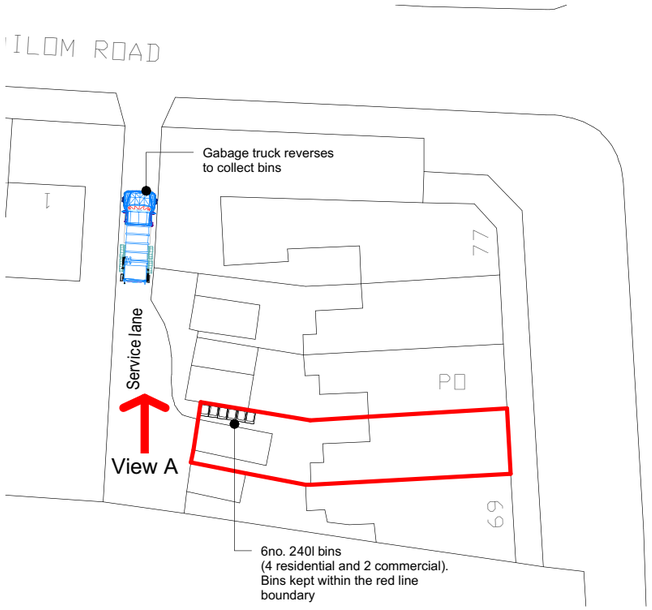

SITE PLAN

1 : 500

10mm 100mm

SCALE 1:500

10mm 100mm

SCALE 1:1250



SITE LOCATION PLAN

1 : 1250

Rev. No.	Description	Date

DirC Architectural Ltd.
13 Ringcroft Gardens,
Moston
Manchester
M40 5GG

m: 07940 933 498
e: dirc@hotmail.co.uk

Client

Syed Muhammad Adeel

Project

Proposed Conversion of First and Second Floor Office Spaces into Residential Accomodation From Retail Use

Project Address

71 Middleton Road M8 4JY

Sheet title

Site and Site Location Plans

Project number	Date	
1977	11.10.2024	
Drawn by	Checked by	
DirC	DirC	
Drawing Number	Scale @ A3	Revision
1977.100	As indicated	