North

SCALE BAR 1:100

0m 5m 10m 15m 20m




SK.01



SK.02 - Existing partition without skirting





SK.03

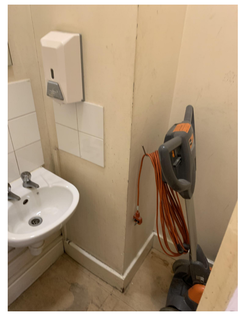

SK.04

NOTE:
All existing skirtings are modern MDF skirtings

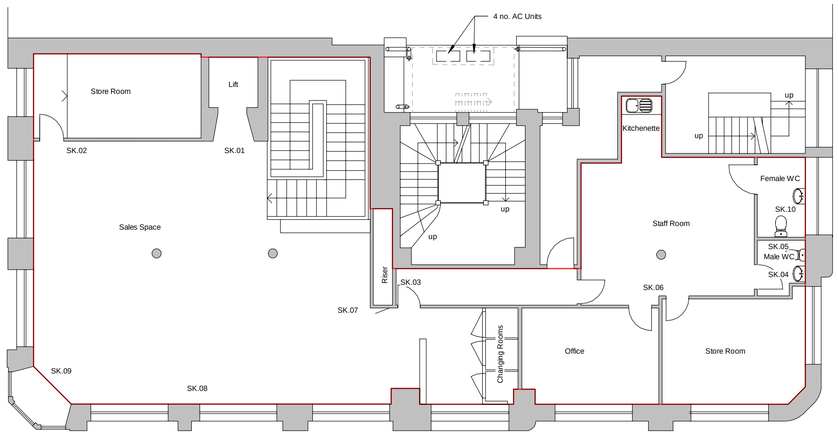

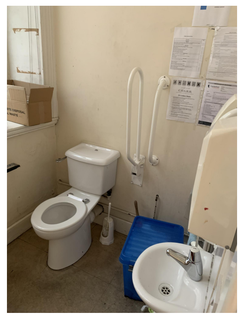

SK.10



SK.05



SK.09 - Skirting concealed by shop fittings



SK.08 - Skirting concealed by shop fittings



SK.07



SK.06

Existing First Floor Plan (Skirting)

1 : 100

MWE ARCHITECTS

Unit One, Beart Farm, Stocksfield, NE43 7AL
Telephone : (01912) 260 2299
Email : enquiries@mwearchitects.co.uk
Website : www.mwearchitects.co.uk

Rev.	By	Date	Description

Client: Newcastle Building Society	Job No: 24003	Dwg No: 03-2	
Job Title: 74 King Street, Manchester M2 4NJ	Scale: 1 : 100	Rev.	
	Date: March 2024		
Description: EXISTING FIRST FLOOR SKIRTING PLAN	Drawn by: Author		
	Paper size: A1	Date	