

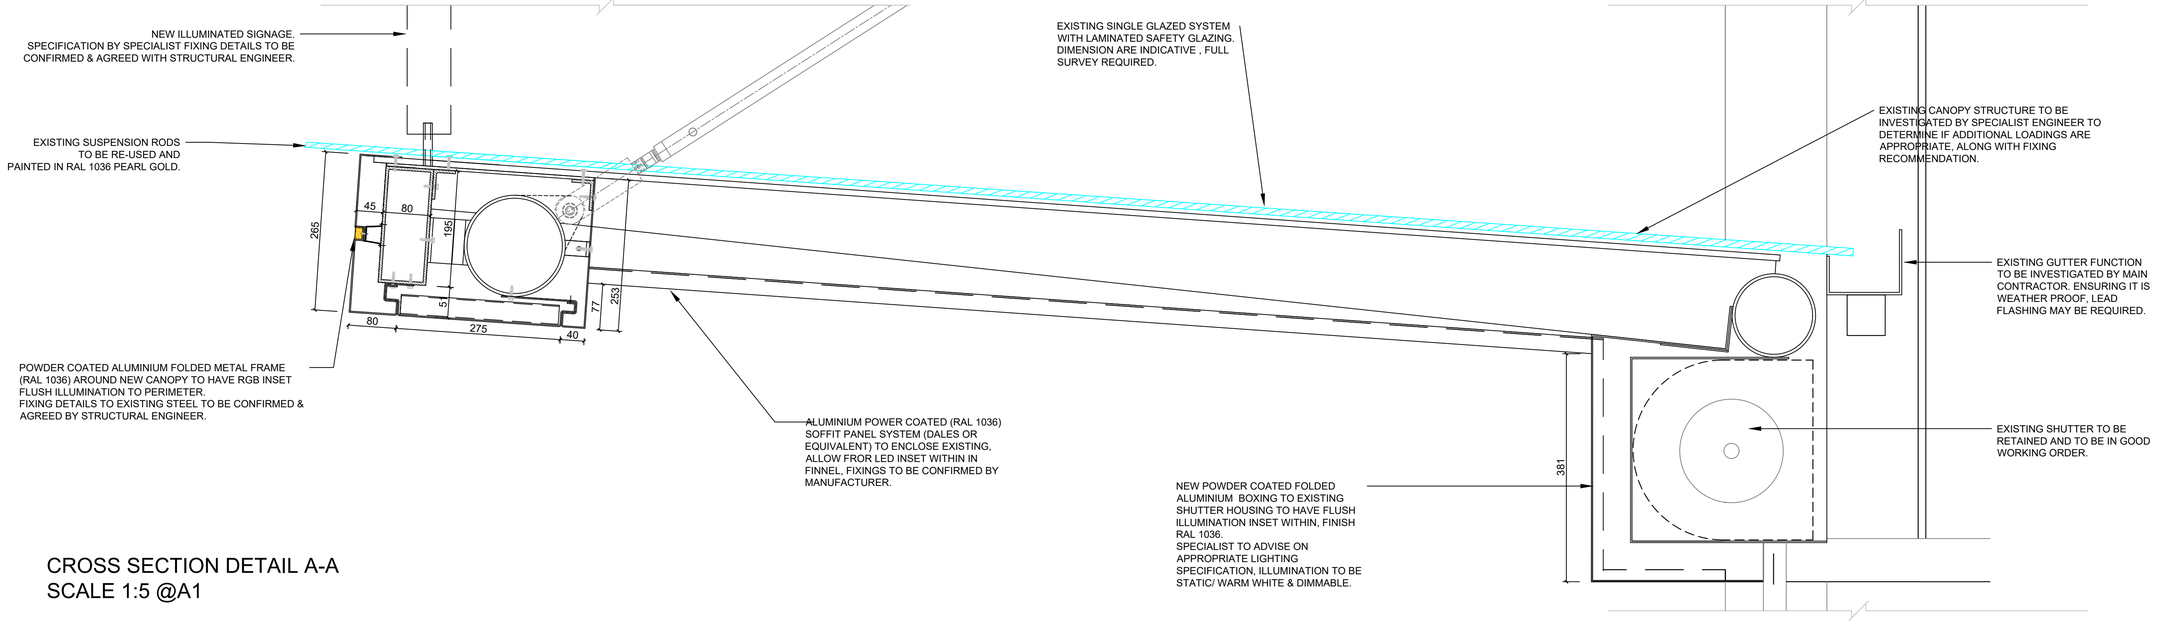



CROSS SECTION DETAIL A-A
SCALE 1:5 @A1

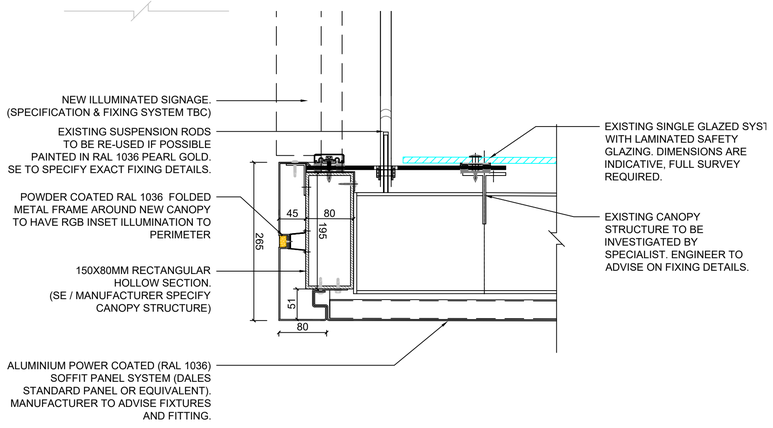

CROSS SECTION DETAIL B-B
SCALE 1:5 @A1

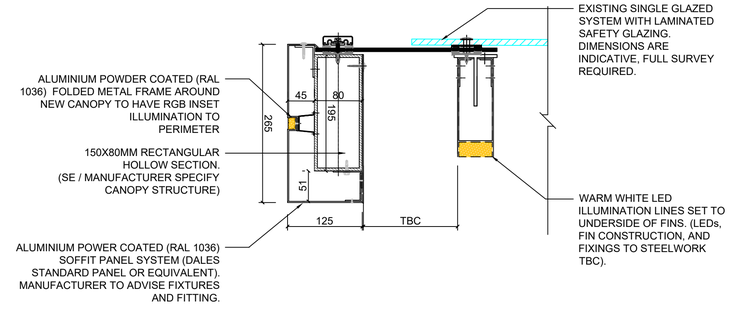

CROSS SECTION DETAIL C-C
SCALE 1:5 @A1

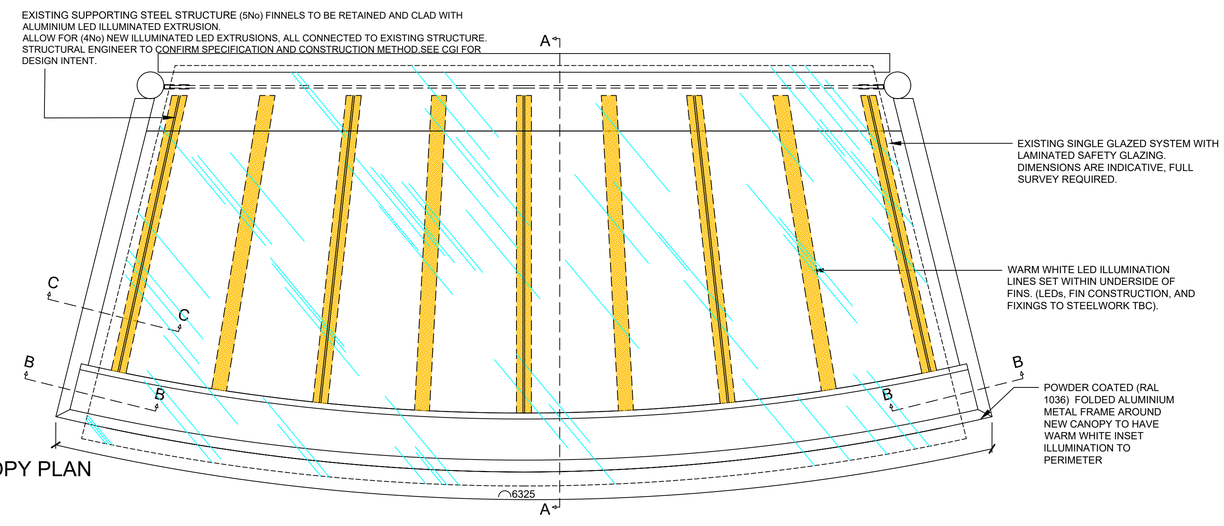

REFLECTED CANOPY PLAN
SCALE 1:20 @A1

IMPORTANT NOTE

This drawing has been prepared from existing unchecked survey information provided by the client.
All dimensions to be checked on site and any discrepancies reported to designer prior to proceeding.Figured dimensions where given to take precedence over scaled or site dimensions.
Structural engineer required to confirm fixing details and loadings etc.

REV:	DESCRIPTION:	DATE:				
			PROJECT:	GENTING MANCHESTER	INFORMATION:	
			TITLE:	PROPOSED CANOPY ROOF DETAIL & REFLECTED CEILING PLAN	COMMENT:	
			CLIENT:	GENTING CASINO'S	SCALE: @ A1 / APPROVAL:	
			DATE:	18.11.2024	DRAWN BY: DJP	TENDER:
			DRAWING NO::	5601-24-109	REVISION:	CONSTRUCTION:

DAKOTA
HOUSE OF DESIGN
1 Dinsdale Place
Sandyford
Newcastle Upon Tyne
NE2 1BD
United Kingdom
www.dakotahouseofdesign.com T:+44(0)191 2610261

ALL DIMENSIONS TO BE CHECKED ON SITE BEFORE ANY WORK COMMENCES ANY DISCREPANCIES TO BE REPORTED TO THE SUPERVISING DESIGNER