NOTES: All dimensions must be checked on site and not scaled from this drawing.

Revit Link Schedule

RODSTA-BUT-TA-ZZ-M-A-0004_Townhouse - Block A_S2- Issued for Information_P09.rvt

RODSTA-BUT-TB-ZZ-M-A-0005.rvt

RODSTA-BUT-B-ZZ-M-A-0003_Block B_S2- Issued for Information_P13.rvt

RODSTA-BUT-A-ZZ-M-A-0002_Block A_S2- Issued for Information_P13.rvt

Rev	Date	Description	By
P01	01/09/23	Preliminary Issue	B.W.
C01	28/06/24	Construction Issue	B.W.
C02	25.09.24	Lighting positions updated inline with Layer's updated layout	B.W.
C03	03.10.24	Bollard Details Added	B.W.



External Lighting Layout

1 : 200

Notes

1. THIS DRAWING IS TO BE READ IN COLOUR

2. ALL DIMENSIONS ARE IN MILLIMETRES UNLESS OTHERWISE INDICATED

3. REFER TO DRAWING RODSTA-AME-ZZ-ZZ-DR-E-61010 - EXTERNAL DUCTING LAYOUT

4. PLEASE REFER TO INTERNAL AND EXTERNAL LIGHTING TECHNICAL SUBMITTAL DOCUMENTS FOR DETAILS OF LIGHTING AND MANUFACTURER DETAILS

5. PLEASE REFER TO LIGHTING CONTROLS TECHNICAL SUBMITTAL FOR DETAILS OF CONTROLS AND MANUFACTURER DETAILS

6. TIME CLOCK AND PHOTOCELL ARRANGEMENT TO CONTROL ALL AREAS OF EXTERNAL LIGHTING.


Legend

EX.L1 Berma Bollard -

EX.L3 Luna Wall Light - LUN-L4-1300-2700-GR


EX.L5 Street Medium Post Top - ST-M-L2-3200-2700

EX.L6 Lily 3 Downlighter - LIL3-DC13-2-WHI-36DEG

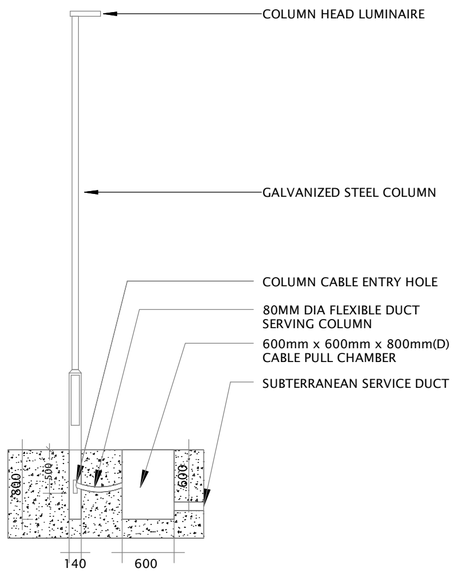


Typical Lighting Column Root Detail

1 : 50

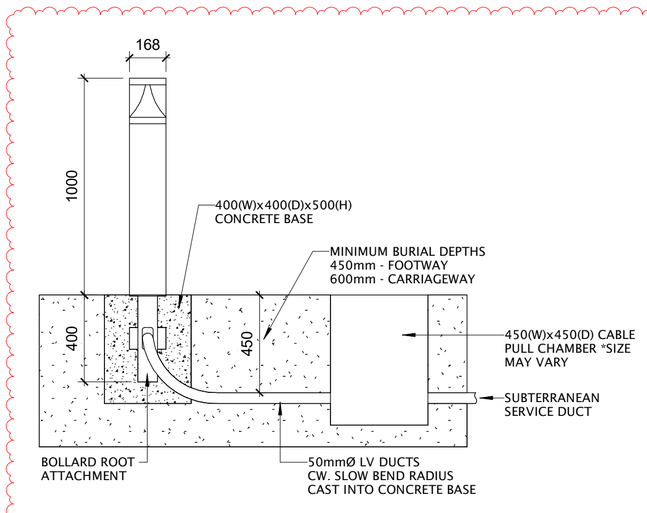

Typical Bollard Detail

1 : 20

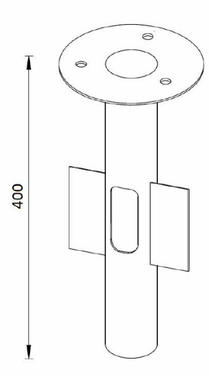

Bollard Root Attachment

NTS

0m 1m 2m 3m 4m 5m

VISUAL SCALE 1:50 @ A1

Company

ameon™ Building Services Engineering

Unit 9-10 Olympic Court, Boardmans Way, Whitehills Business Park, Blackpool, FY4 5GU

Tel: 01253 760160
Email: info@ameon.co.uk

Client

Wates

Job Title

Rodney Street, Site Wide
Manchester

Drawing Title

External Lighting Layout

Date	Drawn by	Check by
01/09/23	B.W.	D.N.
Scale @ A1	Status	Revision
As indicated	A5	C03

Drawing Number

RODSTA-AME-ZZ-ZZ-DR-E-63010