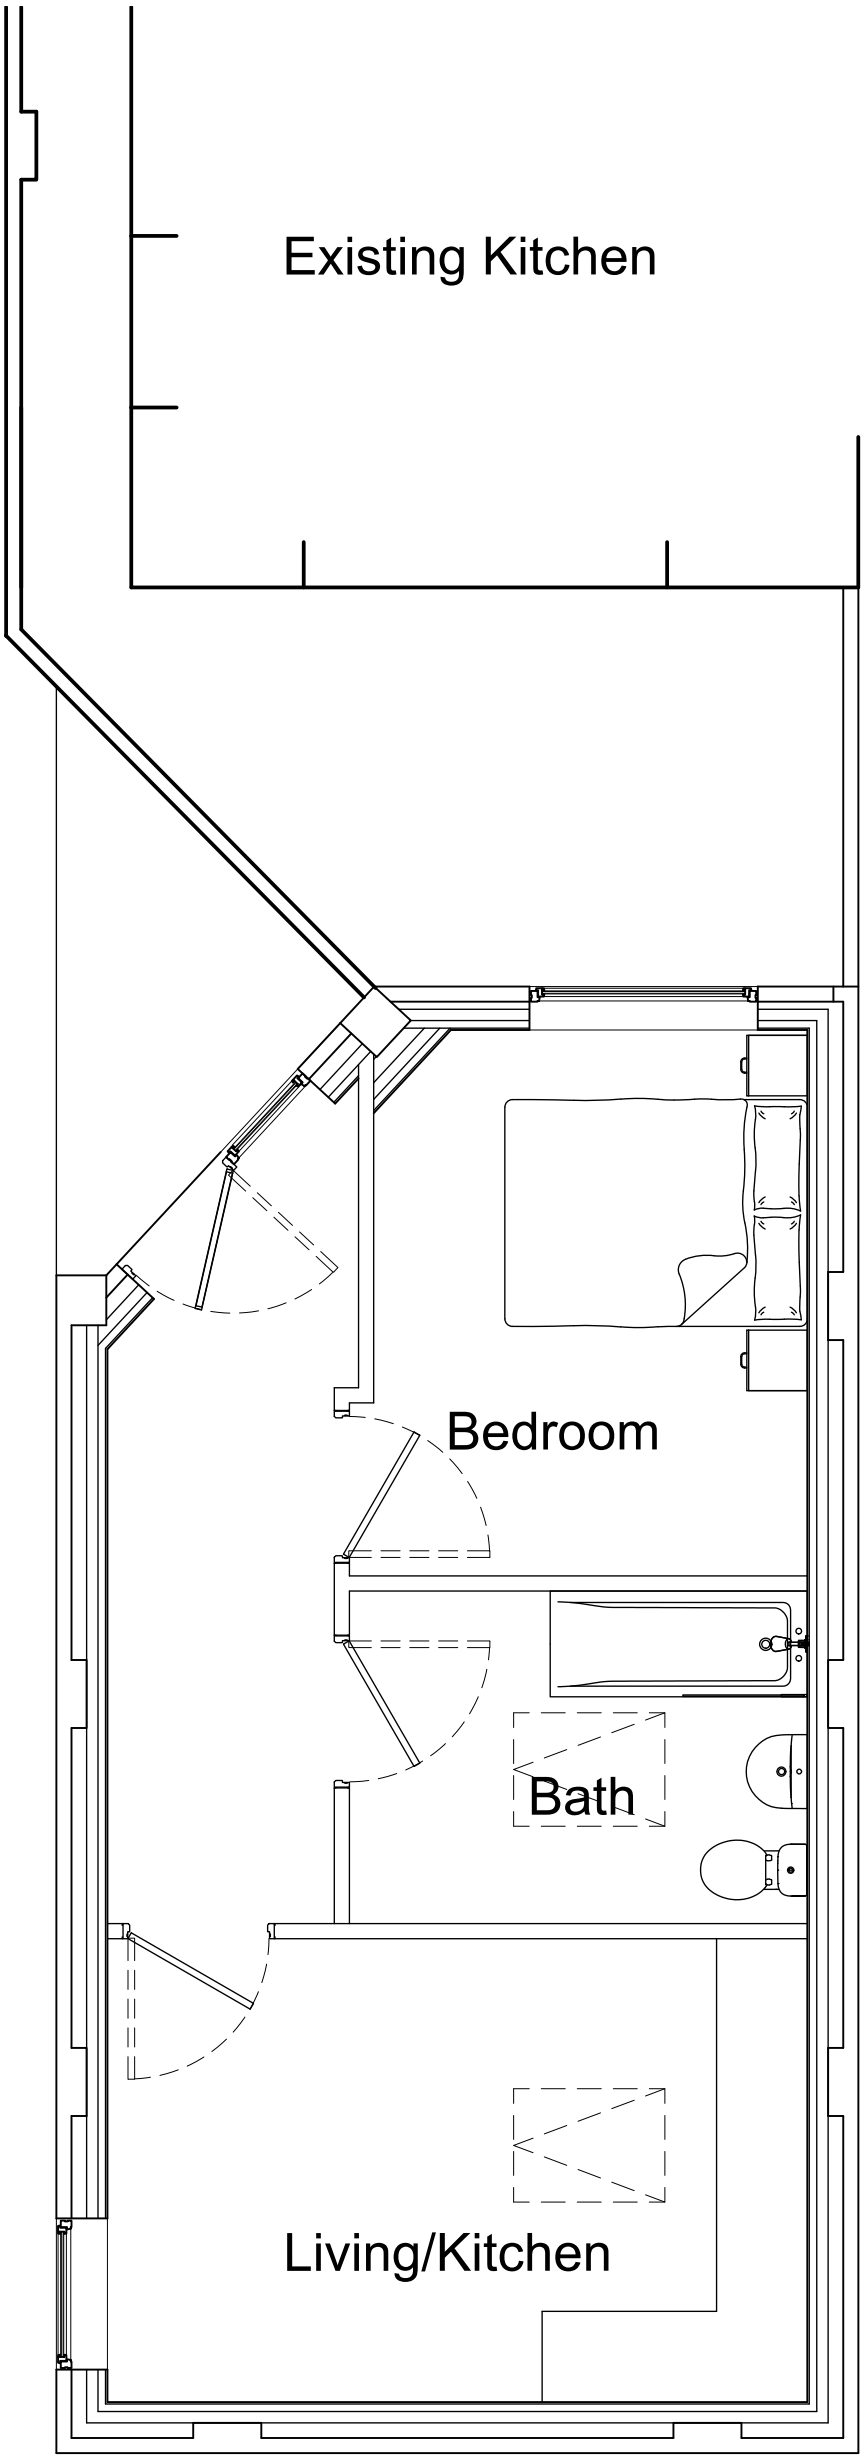


0 1 2 3 4 5 6 7 8 metres [1:50]

Do not scale this drawing as it may have been reduced / distorted

Floor Plans as Proposed

Scale 1:50

PROJECT Proposed Granny Annexe: Ingleside, Glenside Road, Gorton, M18 7NE		DRAWING NUMBER NE - 006		
DRAWING Floor Plans as Proposed	REVISION	DRAWN MV DATE Dec 2024	CHECKED	SCALE 1:50 @ A3