THIS DRAWING (OR ANY PART THEREOF) MAY NOT BE COPIED, TRANSMITTED OR DISCLOSED TO ANY THIRD PARTY OR UNAUTHORISED PERSON WITHOUT THE PRIOR WRITTEN PERMISSION.

THIS DRAWING IS TO BE READ IN CONJUNCTION WITH ALL OTHER RELEVANT DRAWINGS PREPARED BY CONSULTANTS AND SUB-CONTRACTORS.

REPORT ANY DISCREPANCIES TO THE ARCHITECT OR REPRESENTATIVES THEREOF.

© ALL RIGHTS RESERVED. NO PART OF THIS DRAWING MAY BE REPRODUCED OR TRANSMITTED IN ANY FORM OR BY ANY MEANS WITHOUT THE WRITTEN PERMISSIONS OF THE COPYRIGHT HOLDER

ONCE PRINTED AND DISTRIBUTED THIS DOCUMENT IS ASSUMED UNCONTROLLED


THIS DRAWING IS INTENDED TO BE PRINTED AT THE PAPER SIZE INDICATED IN THE INFORMATION BELOW

1 0 1 2 3 4 5


SCALE 1: 100 m




Front Elevation - Proposed

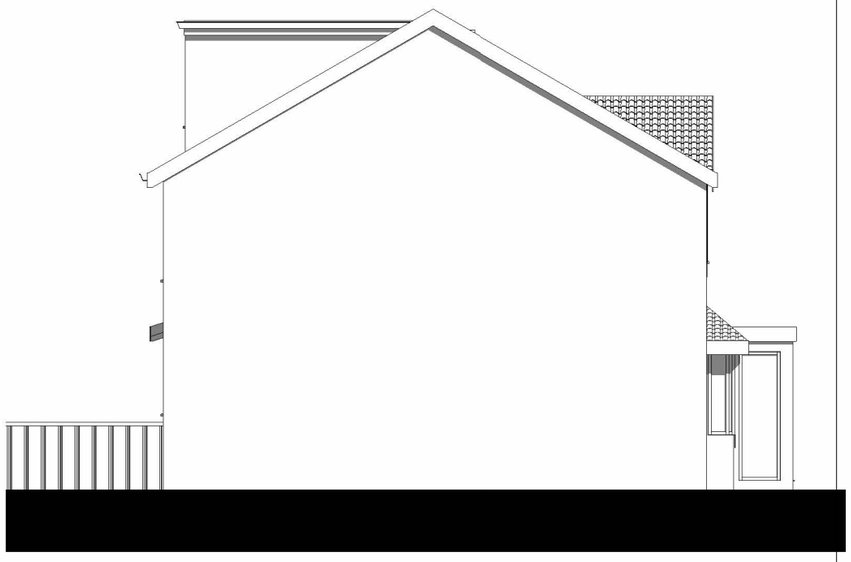

Side Elevation- Proposed

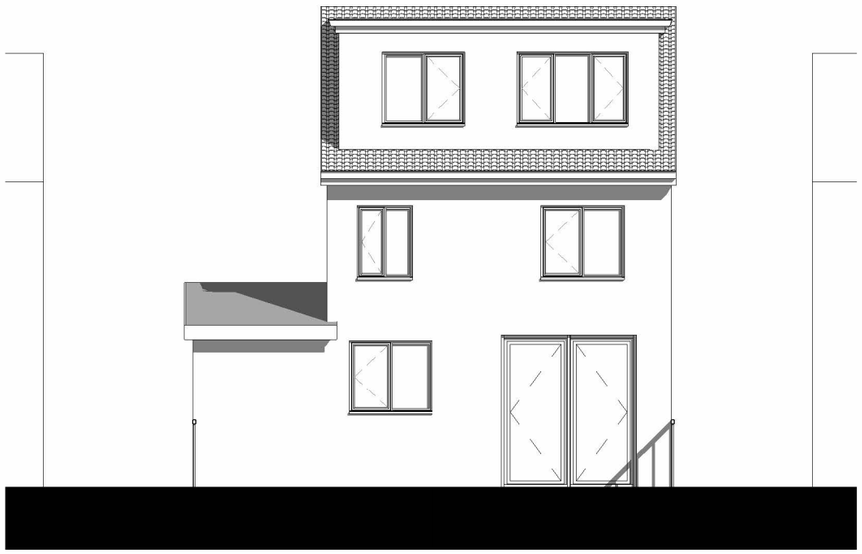

Rear Elevation - Proposed

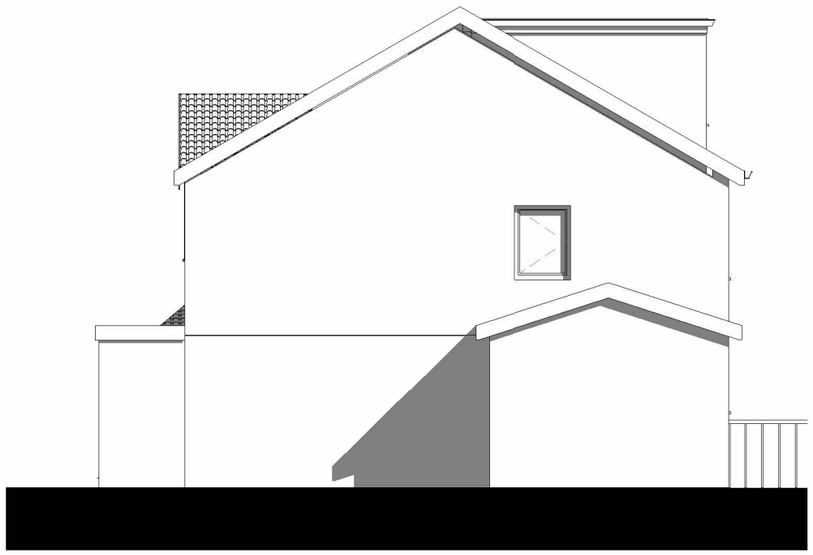

Side Elevation - Proposed

Rev	By	Description	Date

Project Name:
78 Kerscott Rd

Drawing Title:
Proposed Elevations

Project No:	Sheet Size:	Scale:	
XXXX-XXX	A3	1 : 100	
Drawn by: LK	Checked by: Checker	Approved by: Approver	Revision: