- Dimensions are in millimeters, unless stated otherwise.
- Scaling of this drawing is not recommended.
- It is the recipients responsibility to print this document to the correct scale.
- All relevant drawings and specifications should be read in conjunction with this drawing.

N


Site Boundary
2.27 acres (0.9200 ha)

Cycle Storage Key

- Application Boundary
- Denotes Location of Cycle Shelter for 14 cycles.
- Cycles — Cycling parking stands (10 number spaces)
- Future Single Wall mounted cycle stand. Each location related to 2 number spaces. To be installed by end users.
- Private Means of Access - No works in this area.

Shelter to be of steel frame construction with a planted green roof and timber cladding to the sides and rear as shown on the elevations. Sheffield stands is also provided internally to Units.

Shelter and spaces are designed in accordance with Department for Transport Document LTN 1/20.

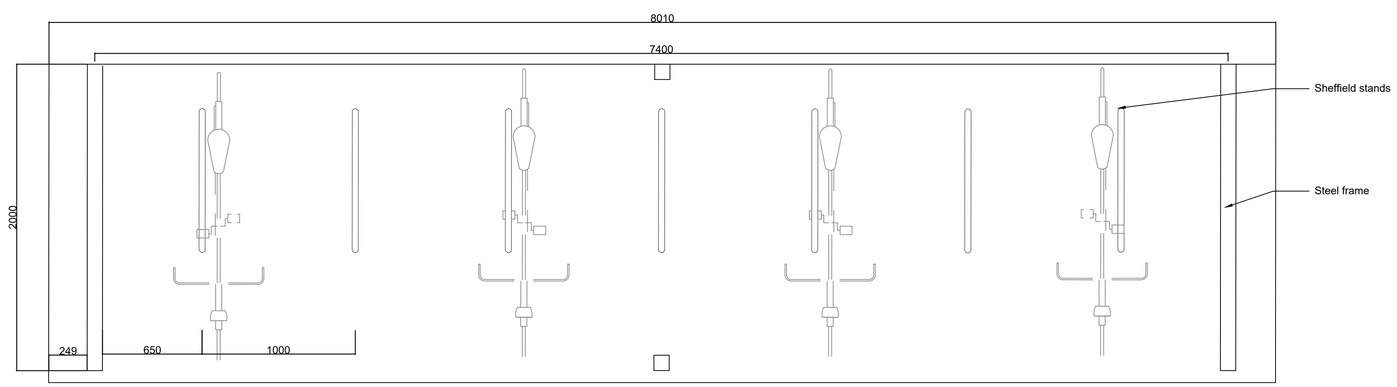


Cycle Shelter Plan
1:25



Cycle Shelter Front Elevation
1:25



Proposed Site Plan
Scale 1:500

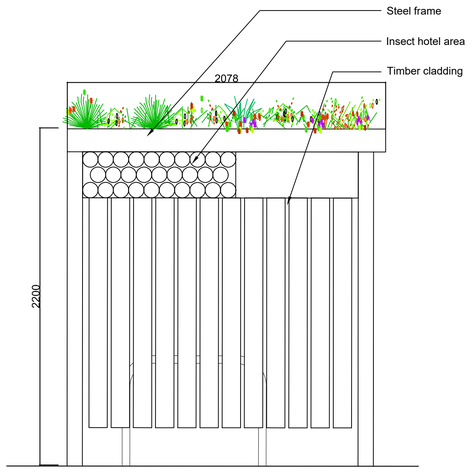

Cycle Shelter Side Elevation
1:25

500mm SCALE 1:25

10m SCALE 1:500

PLANNING

THIS DRAWING IS TO BE USED FOR THE STATED PURPOSE ONLY AND SHOULD NOT BE USED FOR ANY OTHER

rev	amendments	by	ckd	date

Former Walkers Site, Crabtree Lane, Manchester

Proposed Cycle Storage

Information Container LOD:	LOD 100

Chancerygate

umc architects
Newark Beacon, Cafferata Way, Newark, Nottinghamshire NG24 2TN
o. +44 (0)1636 653027 e. info@umcarchitects.com

RIBA PoW Stage:	3 - Spatial Coordination
Document Suitability:	S3
Drawn / Checked:	BB / JC
Date:	09/11/2023
Scale:	As Indicated A1
UMC Project Number:	23168

Document Reference:	Drawing no:	Revision:
23168 - UMC - XXXX - SI - DR - A	0702	P09