
VISUAL SCALE BAR 1:100

0 1m 2m 3m 4m 5m

NOTES


DO NOT SCALE THIS DRAWING. IF IN DOUBT ASK. THIS DRAWING IS COPYRIGHT DUNWOODIE SWIFT ARCHITECTS. ALL DIMENSIONS TO BE CONFIRMED ON SITE. ANY INCONSISTENCIES TO BE REPORTED TO ARCHITECT IMMEDIATELY

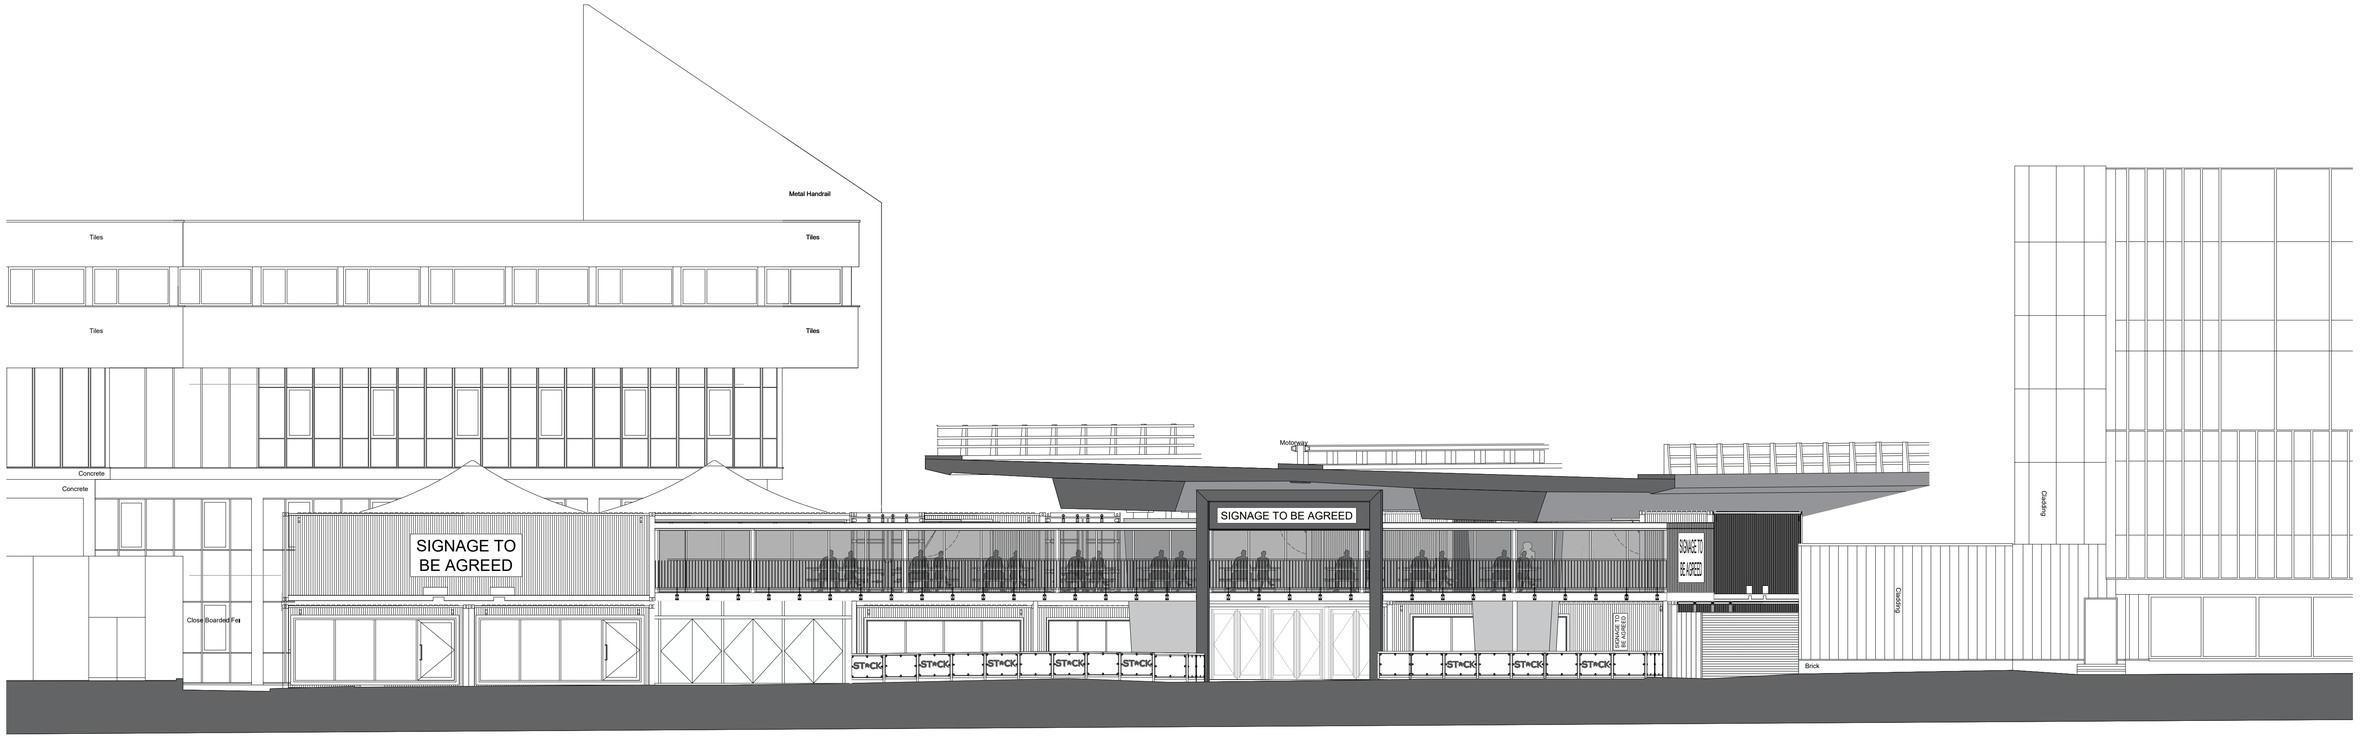

OXFORD HOUSE / MTC | R E T A I L | EMERGENCY E X I T | F O O D 9 - O U T D O O R / ON-STREET SEATING | FRAMED ENTRANCE PORTAL WITH LOBBIED ENTRANCE BEHIND | C A F E - O U T D O O R / ON-STREET SEATING | MANCHESTER METROPOLITAN UNIVERSITY I N S T I T U T E O F S P O R T

CONTAINERS, WINDOWS FRAMES, DOORS, AND GATES TO BE RAL 7016 ANTHRACITE GREY
FRAMED ENTRANCE PORTAL TO BE RAL 5018 AQUAMARINE

PROPOSED WEST ELEVATION A-A
OXFORD ROAD
SCALE 1:100

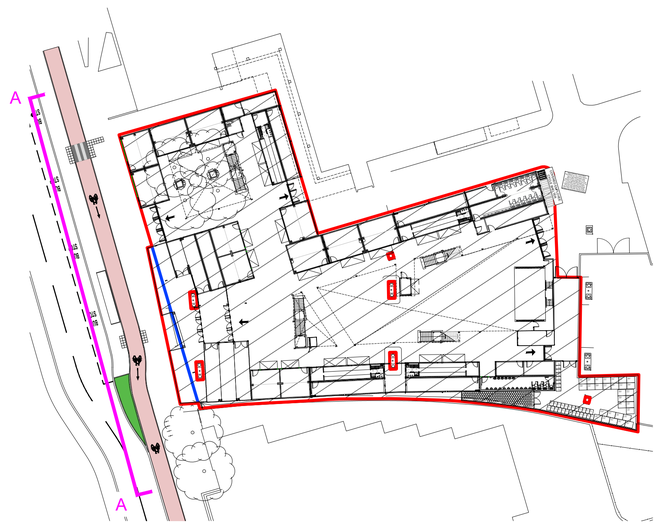

REV	DATE	DESCRIPTION	BY	CHK
PL02	27/11/2024	NOTE RE. SPECIFICATION OF EXTERNAL FINISH ADDED	JW	PS
PL01	15/03/2024	ISSUED FOR PLANNING	JW	PS

dunwoodieswift architects

CLIENT
STACK (MANCHESTER) LIMITED

PROJECT
STACK MANCHESTER

TITLE
PROPOSED ELEVATION A-A

SCALE @ A1	STATUS
1:100	PLANNING
NAME	DATE
DRAWN BY JW	27/11/2024
CHECKED BY PS	

PROJECT No.	DRAWING No	REVISION
1162.1	EL-00-210.2	PL02