
Existing Elevations

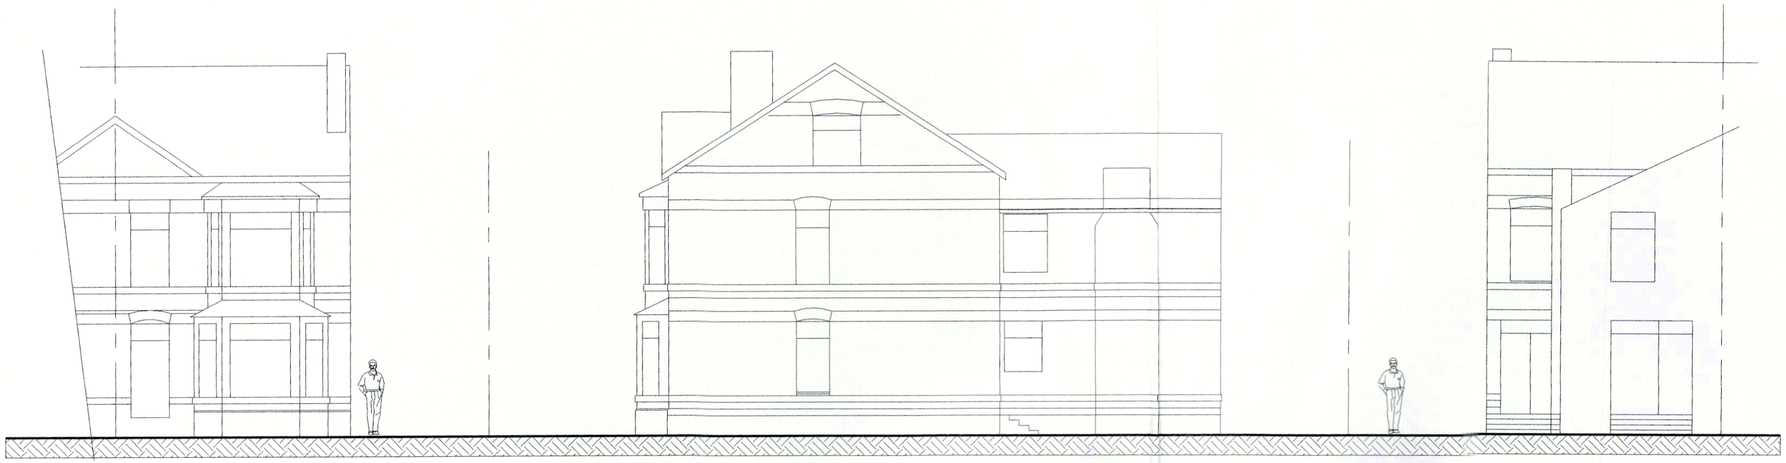


Front

Side

Rear

Existing Floor Plan

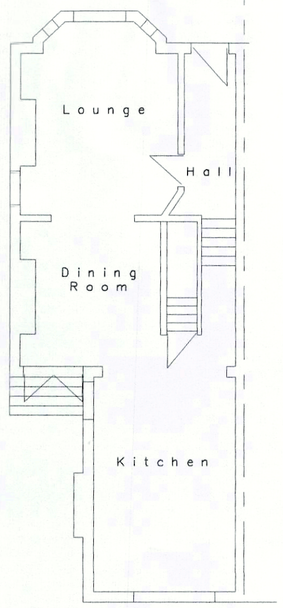

Ground Floor

Scale 1:100 @ A2

PLANNING AND BUILDING CONTROL
18 DEC 2024

Planning Plan

Proposed Single Storey Side Extension

10 VICTORIA ROAD
WHALLEY RANGE
MANCHESTER
M16 8DP

Prepared by:-
A & S INMAN (Designs) Ltd.
24 GRANGETHORPE ROAD
URMSTON
MANCHESTER
M41 9HT

Phone 0161 747 7433

©

Drg. No. 2045 / 10 / 24 Sht. 1 A