



1 012021 Contextual - North Building - North Elevation incl. Boundary Wall
SCALE 1 : 500

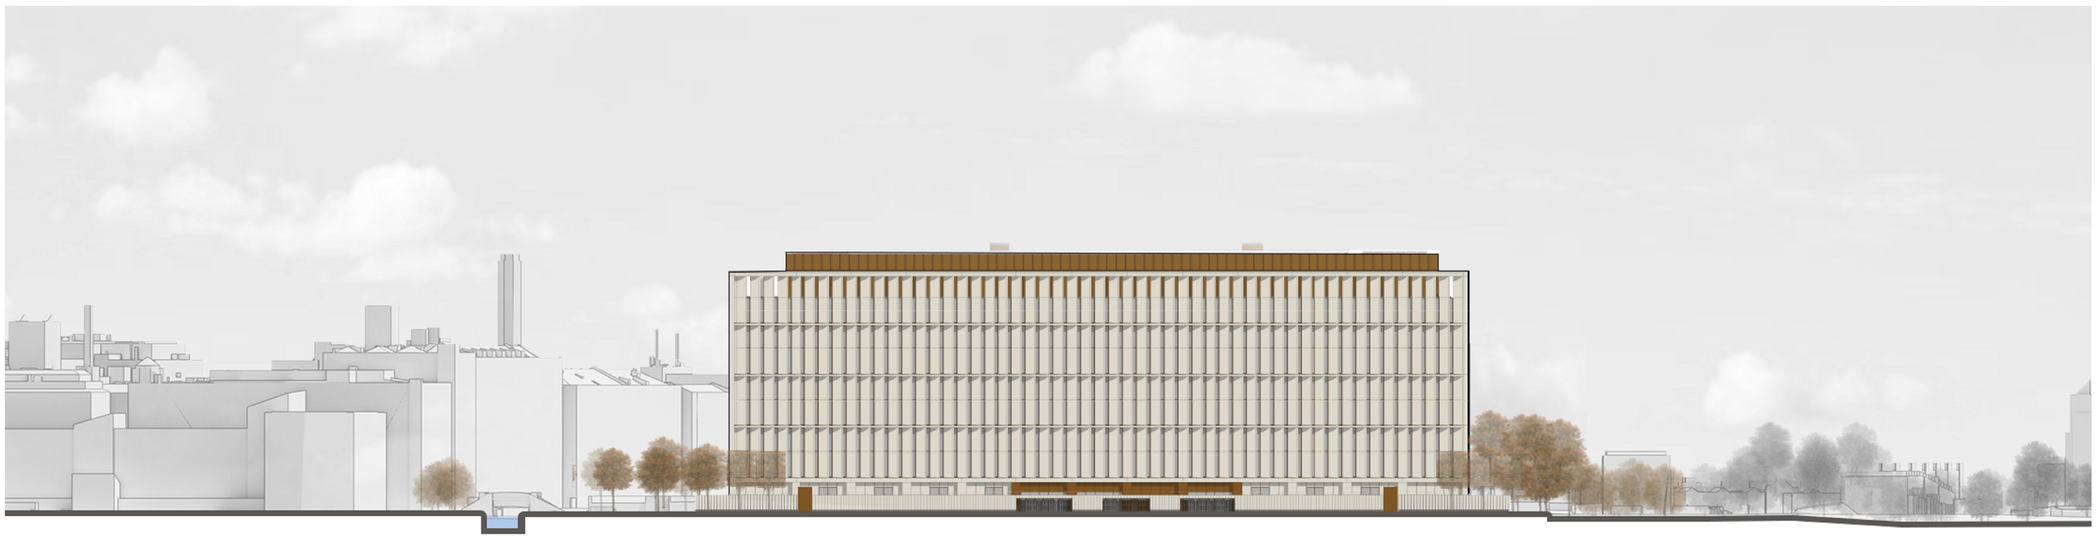

2 012021 Contextual - North Building - South Elevationincl. Boundary Wall
SCALE 1 : 500

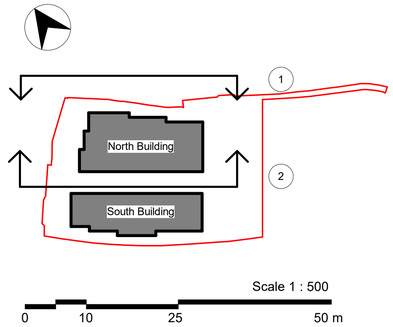


General Notes

1. This drawing and its contents have been prepared to support, and are intended solely as information, for the Manchester Digital Campus planning application.
2. This drawing is to be read in conjunction with the Design and Access Statement and other documentation provided as part of this planning application.
3. This drawing is to be viewed or printed at scale shown.
4. The design has been based on current services information/surveys available.
5. The background information shown is based on the latest OS map data. Ordnance Survey, (c) Crown Copyright 2024. All rights reserved.

Government Property Agency

AtkinsRéalis

MANCHESTER DIGITAL CAMPUS

Contextual - North Building - North and South Elevations incl. Boundary Wall

| Scale | Originated | Checked | Reviewed | Authorised |
|---|---|---|---|---|
| 1:500 | SL | CG | JM | NB |
| **Original Size** | **Date** | **Date** | **Date** | **Date** |
| A1 | 04/10/2024 | 13/10/2024 | 14/10/2024 | 14/10/2024 |
| **Drawing Number** | | | | **Revision** |
| MDCX-ATR-ZZ-ZZ-DR-A-012021 | | | | P01 |