
DO NOT SCALE FROM THIS DRAWING
ALL DIMENSIONS MUST BE CHECKED ON SITE BY CONTRACTOR PRIOR TO CONSTRUCTION

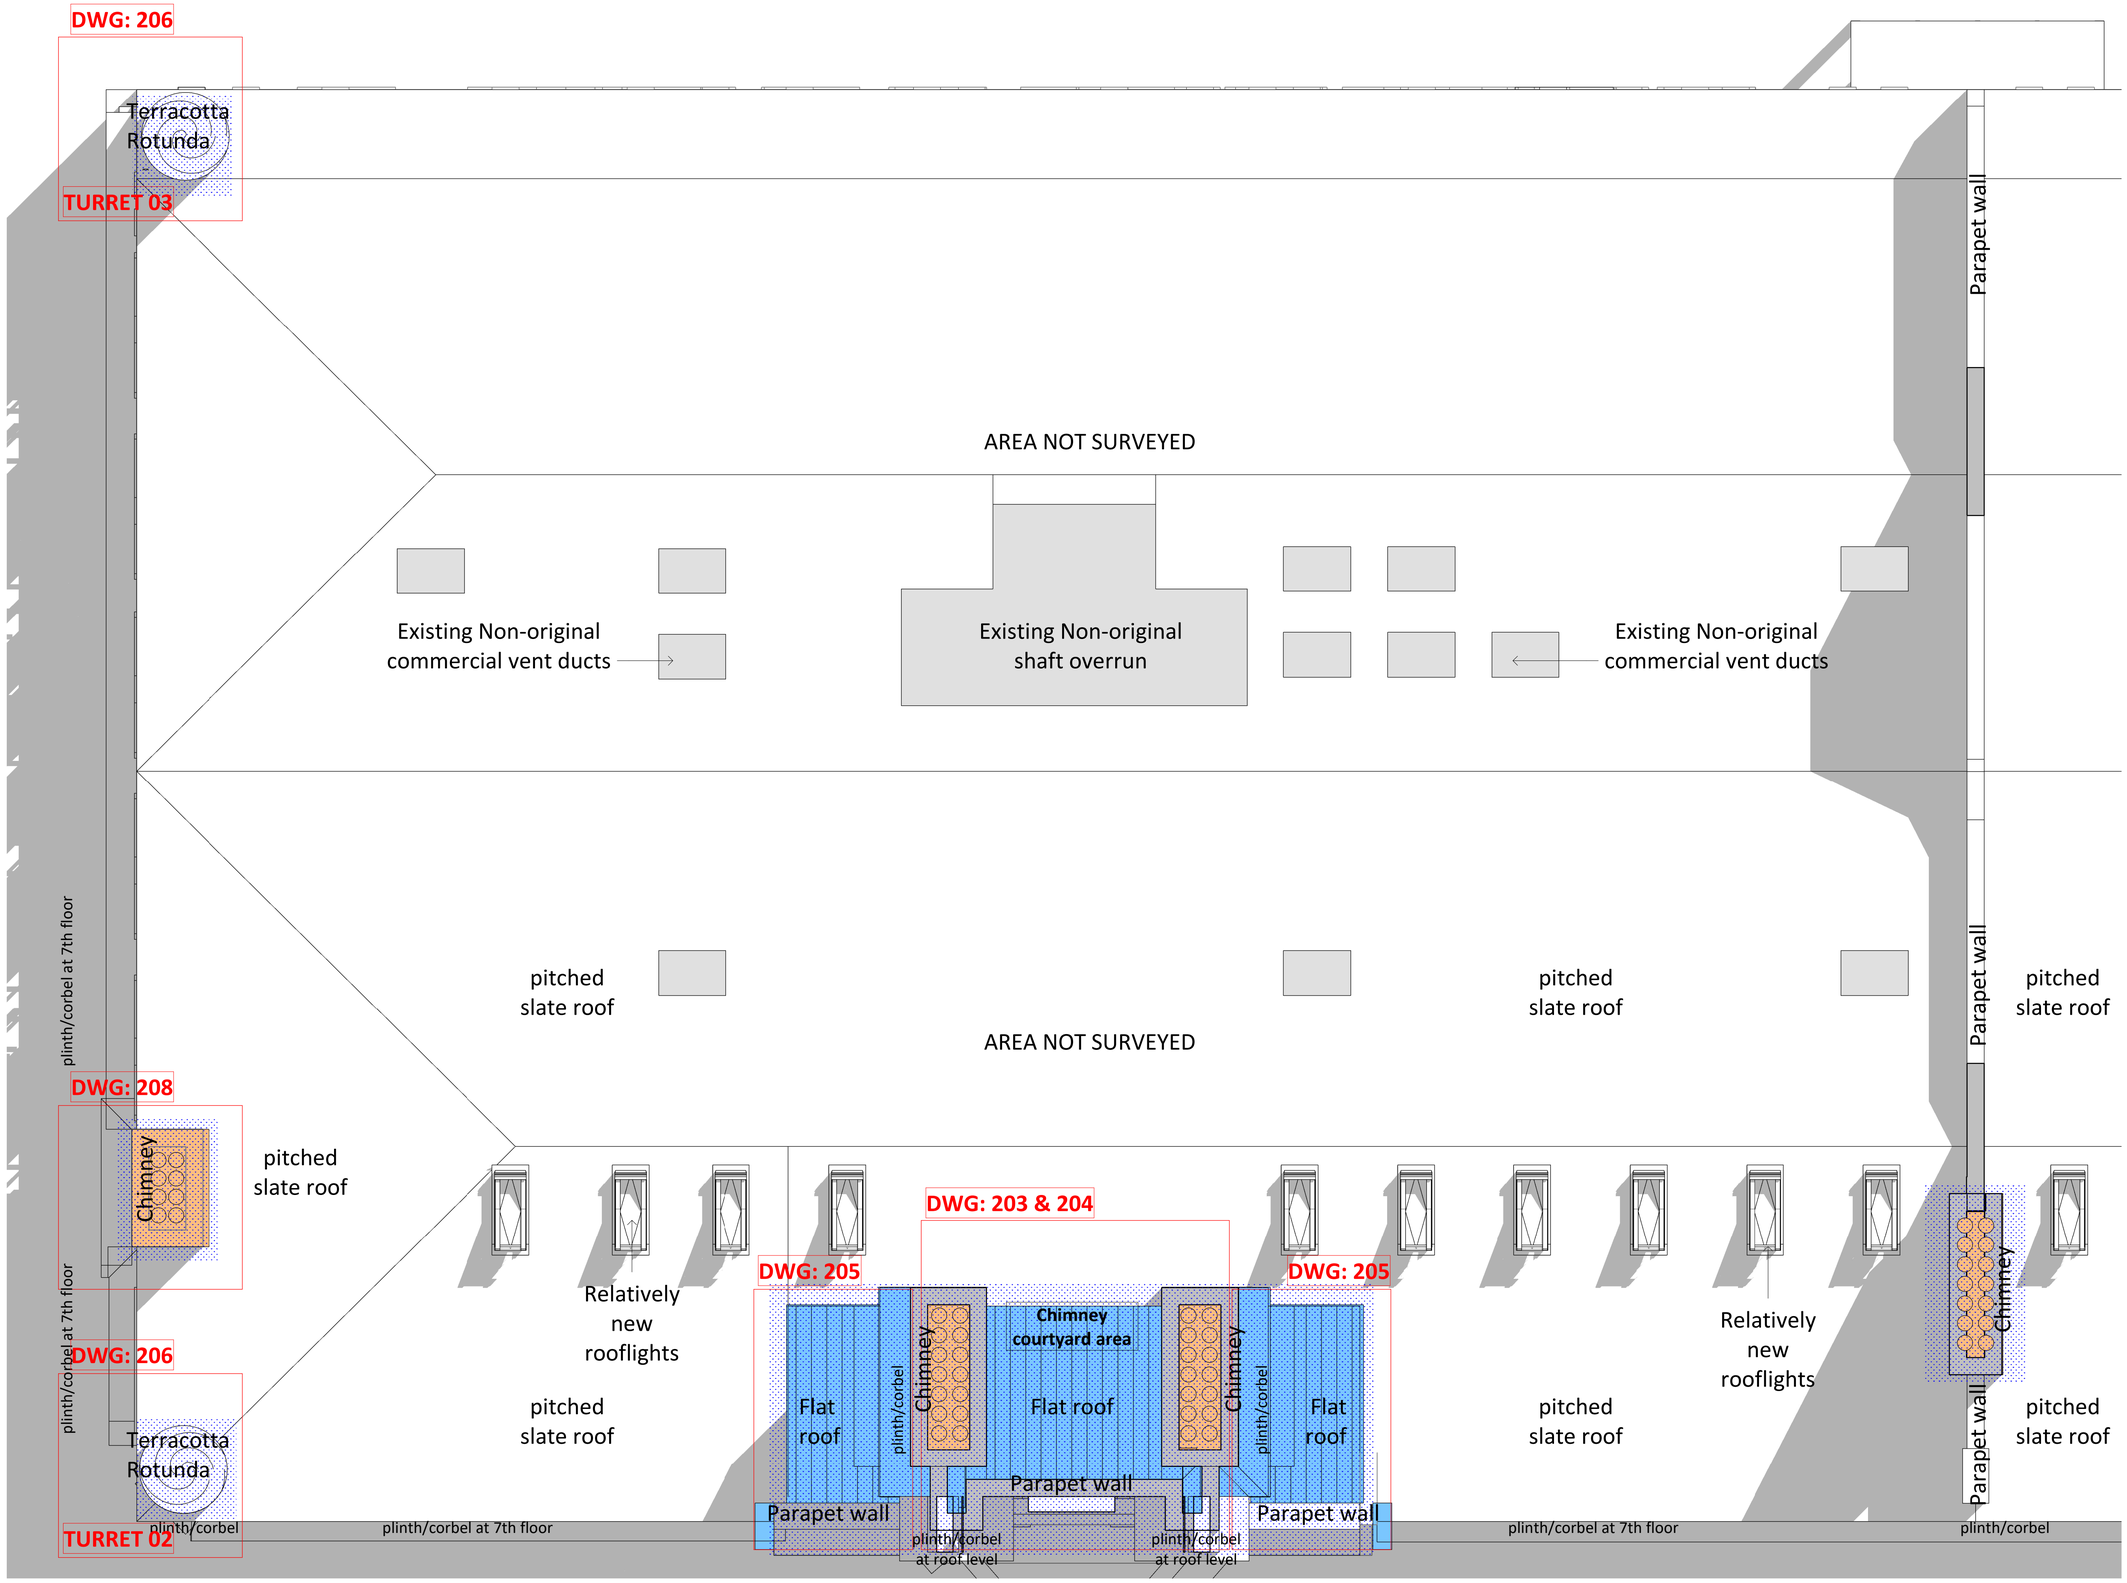

Roof Plan (2 of 2)
1 : 50

Key

- Repointing
- New lead works*
  *Code lead 4 for smaller sheets/flashings, Code lead 5 for larger sheets
- New flaunching

Rev	Date	Int	Description
2	12/12/24	LJ	Planner feedback
1	02/12/24	VS	Additional details added

btp ARCHITECTS
RIBA Chartered Practice

CLIENT:
Guinness Partnership

PROJECT:
India House Whitworth Street Manchester

DESCRIPTION:
Roof Plan (2 of 2)

PURPOSE OF ISSUE:
S0

DRAWN BY:	CHECKED	DATE:	SCALE @ A1:
VS	ED	12/04/17	1 : 50

JOB NO:	STATUS CODE:	DRAWING NO:	REV
4545	S0	109	2

FILE IDENTIFIER:
IH-BTP-00-DR-A-4545_109.2

Elizabeth House 486 Didsbury Road Heaton Mersey Stockport SK4 3BS
0161 443 1221 info@bernardtaylor.co.uk www.btparchitects.co.uk