

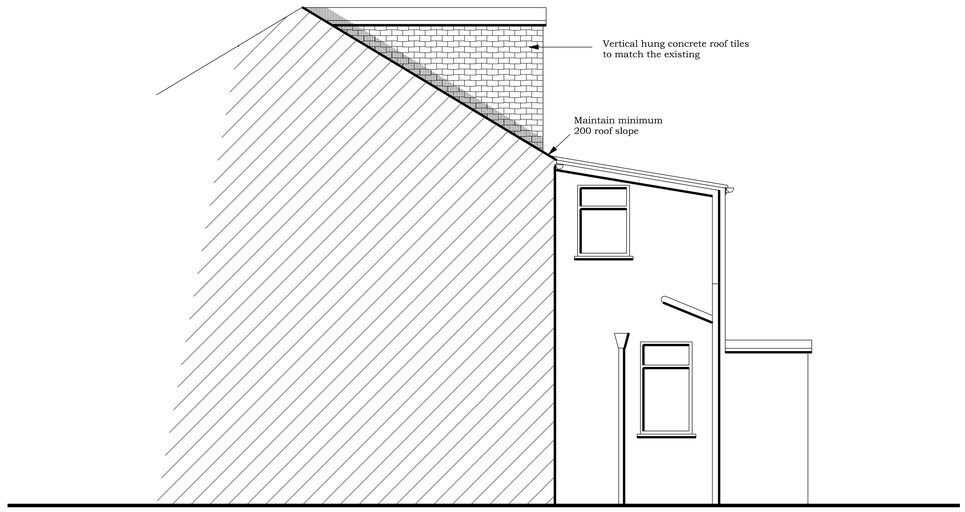



PROPOSED SOUTH EAST FACING SIDE ELEVATION

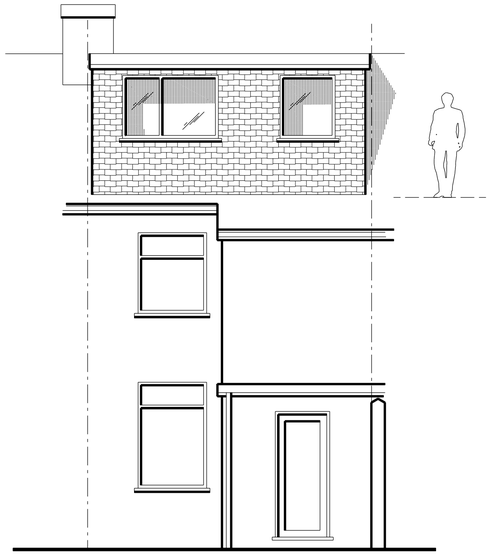


PROPOSED NORTH EAST FACING REAR ELEVATION

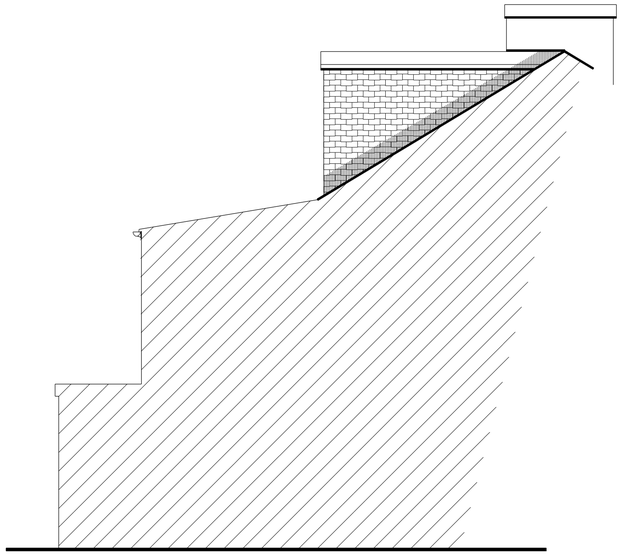


PROPOSED NORTH WEST FACING SIDE ELEVATION

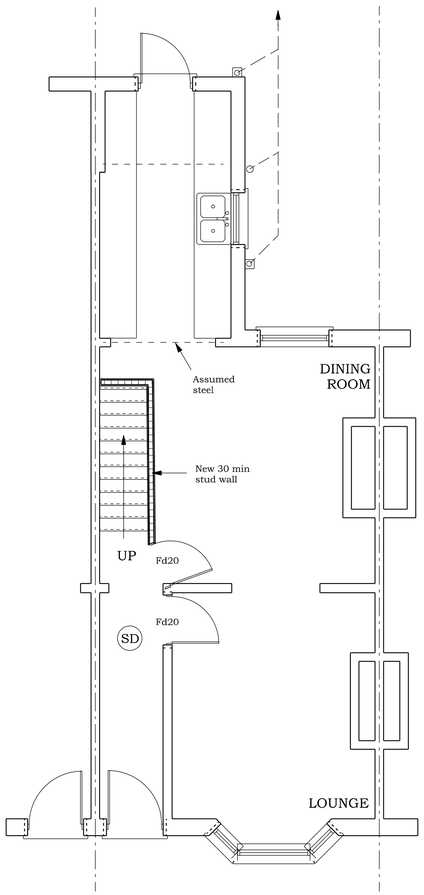

PROPOSED GROUND FLOOR PLAN

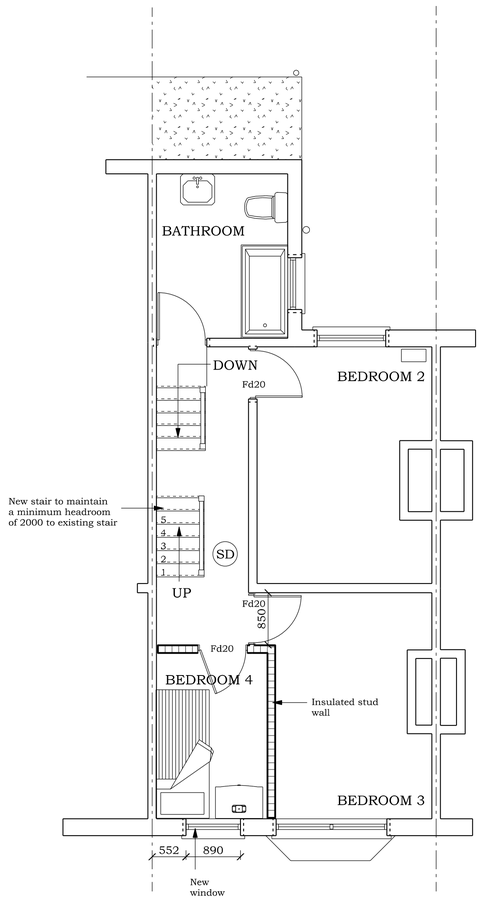

PROPOSED FIRST FLOOR PLAN

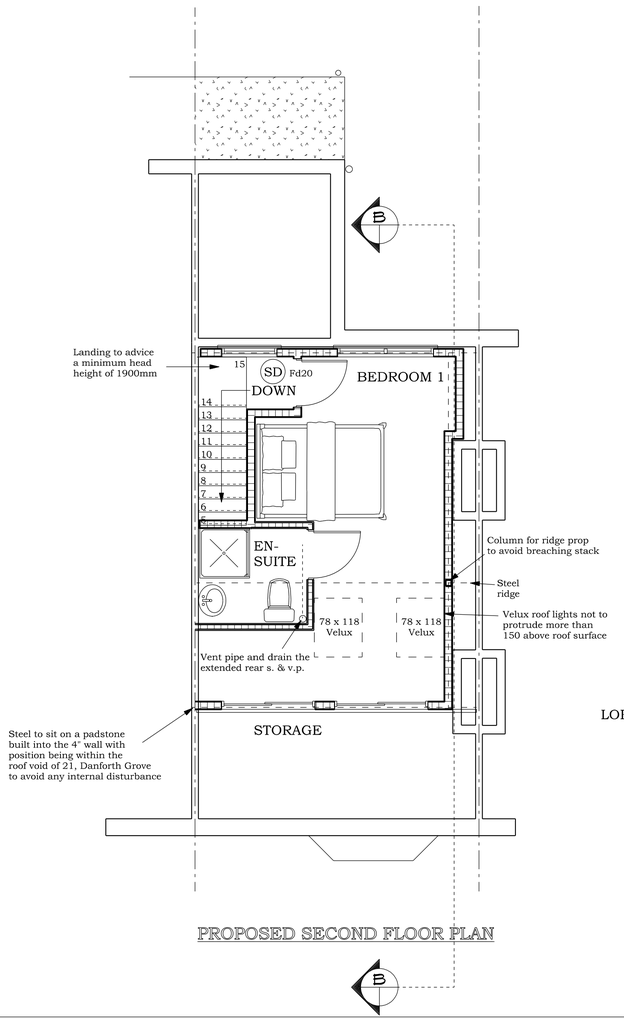


PROPOSED SECOND FLOOR PLAN

FIRE ISSUES KEY

(SD) Smoke detection (mains connected) to BS 5839 Part 6

All electrical installations to be in
Accordance with BS7671

BRADLEY BUILDING DESIGN LTD.
KEEPERS COTTAGE,
LYME PARK,
DISLEY.
SK12 2NS.
01625 858244
Mob 07989 326039
bradleybuildingdesign@btopenworld.com

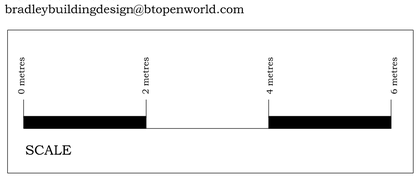

PROPOSED DWELLING

LOFT CONVERSION WITH REAR DORMER CONSTRUCTION

for

Mr. D. HUGHES & Ms. O. GLASSER,

at

23, DANFORTH GROVE,

LEVENSHULME,

M19 2TD

Scale 1:50 @ A1

Date NOVEMBER 2024

Drawing Number 2270/2