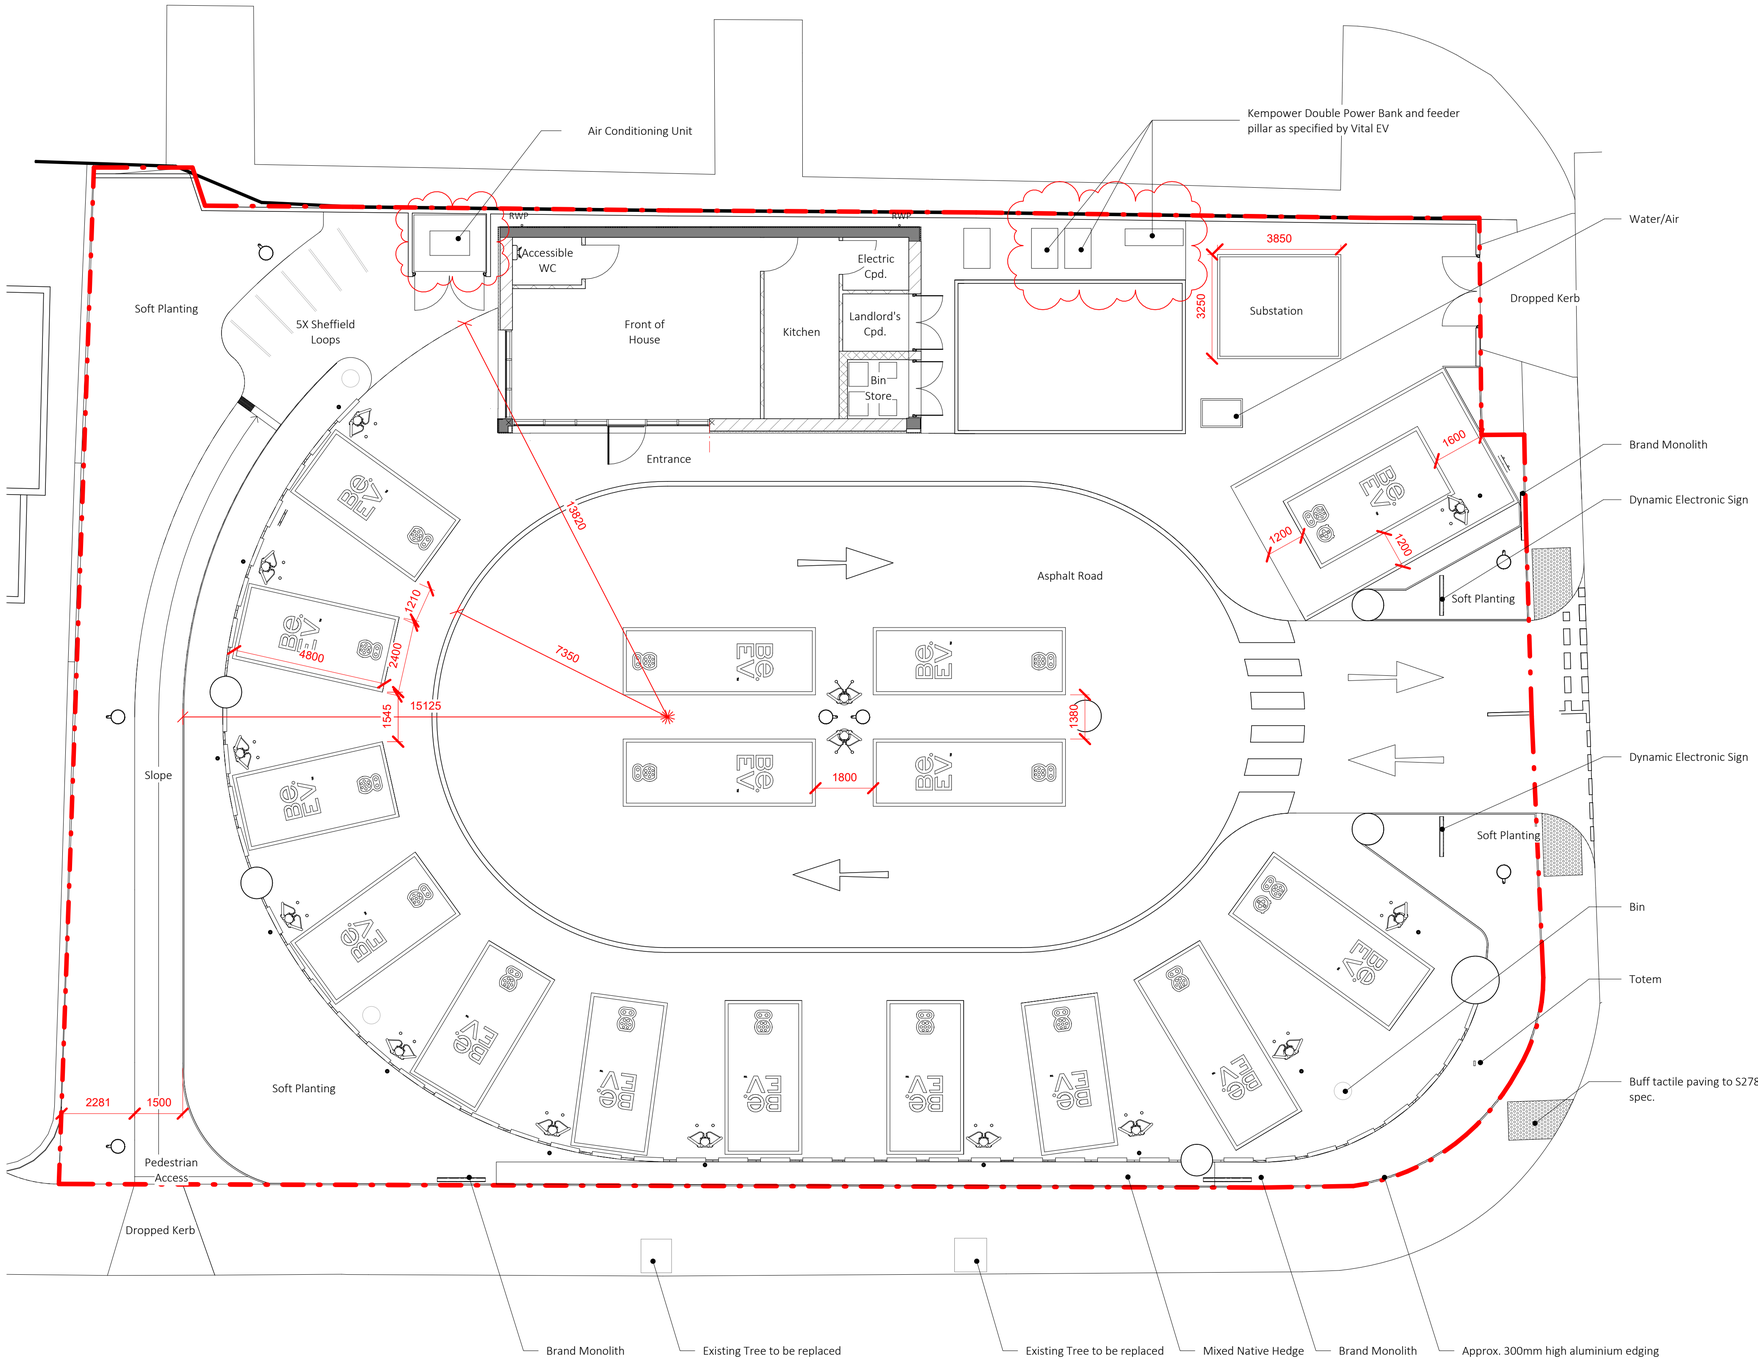


N

0 1m 2m 3m 4m 5m 6m 7m 8m 9m 10m

1
1 : 100 Proposed Floor Plan (Planning)

rev	date	description	revised by	audited by
P19	2024.09.04	ISSUE for NMA	LL	EL
P18	2024.06.07	ISSUE Planning Consultant	CW	LL
P17	2024.04.18	ISSUE Planning	CW	LL
P16	2024.04.17	Issue to Planning Consultant	LL	EL
P15	2024.04.12	Updated Plan	LL	EL
P14	2024.04.11	Updated Plan	LL	EL
P13	2024.04.11	Updated Plan	HF	LL
P12	2024.04.08	Updated Plan	HF	LL
P11	2024.04.08	Updated Retail Space	HF	LL
P10	2024.03.28	Updated Plan	HF	LL
P9	2024.03.27	ISSUE Planning Consultant	HF	LL
P8	2024.03.26	ISSUE Planning Consultant	LL	EL
P7	2024.03.22	Updated EV Equipment Layout	LL	EL
P6	2024.03.20	Issue to MES for EV Equipment Layout	LL	EL
P5	2024.03.14	Updated Proposal	LL	EL
P4	2023.05.12	Updated Site Boundary	LL	EL
P3	2023.05.03	Updated Waste Storage & Tactile Paving	LL	EL
P2	2023.04.25	Updated Bicycle Location	LL	EL
P1	2022.11.29	ISSUE Planning	LL	EL

stage: PLANNING

drawing title: PROPOSED FLOOR PLAN

suitability code: S2

CONTRACTORS ARE NOT TO SCALE DIMENSIONS FROM THIS DRAWING

ARCHITECT that
68-80 Hanbury Street
London
E1 5JL
+44 207 081 4316
info@architectthat.com
www.architectthat.com

THIS DRAWING IS COPYRIGHT

client: Be.EV

project: Reliance Street, Manchester, M40 1EZ

scale	drawn by	audited by	job no	originator	zone	level	type	role	dwg no	revision
1 : 100 @ A1	LL	EL	612	AT	ZZ	GF	DR	A	3.1001	P19