COPYRIGHT

THIS DRAWING IS PROTECTED UNDER COPYRIGHT. COPYRIGHT REMAINS THE PROPERTY OF BRAWN DESIGN LTD UNLESS OTHERWISE ASSIGNED.

STRUCTURAL WORKS


ANY STRUCTURAL INFORMATION ON THIS DRAWING IS INDICATIVE ONLY. NO STRUCTURAL DETAILS TO BE TAKEN FROM THIS DRAWING. ALL STRUCTURAL DETAILS TO BE REFERRED TO A STRUCTURAL ENGINEER.

ALL DIMENSIONS


FIGURED DIMENSIONS ONLY TO BE TAKEN FROM THIS DRAWING. DO NOT SCALE. ALL DIMENSIONS TO BE VERIFIED ON SITE PRIOR TO THE COMMENCEMENT OF WORK. ALL CONTRACTORS MUST VISIT THE SITE AND BE RESPONSIBLE FOR CHECKING ALL SETTING OUT DIMENSIONS. NOTIFY BRAWN DESIGN LTD OF ANY DISCREPANCIES PRIOR TO ANY MANUFACTURE OR CONSTRUCTION WORKS.



FRONT ELEVATION - OXFORD ROAD
SCALE 1:50

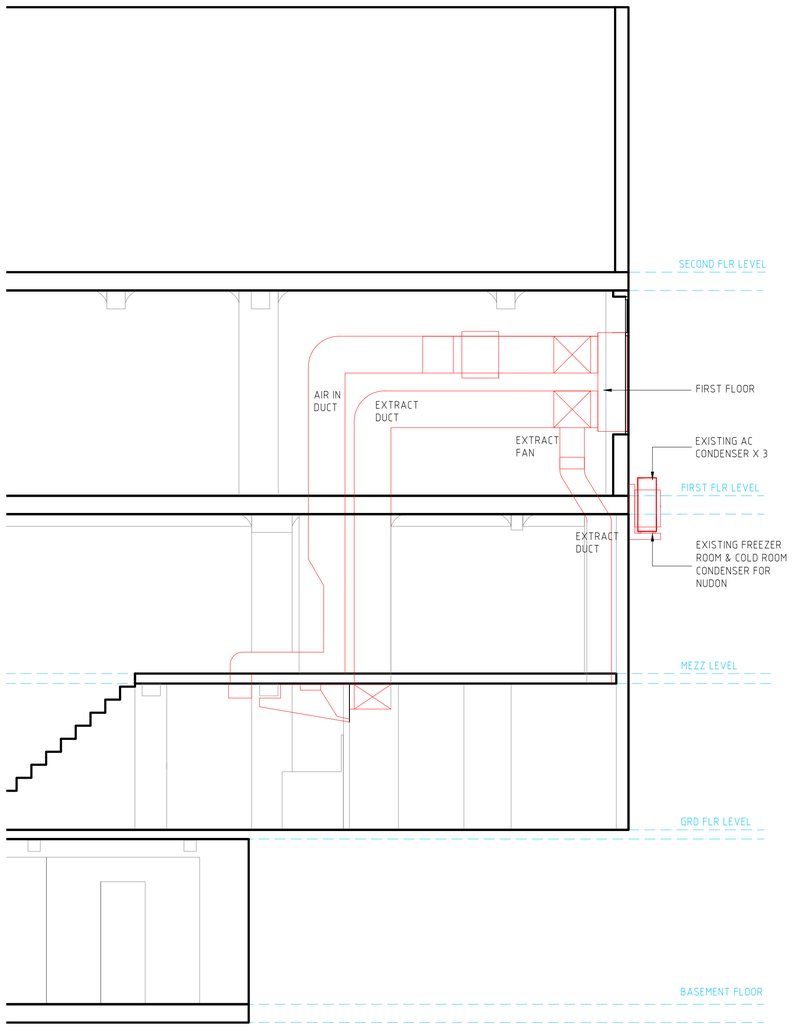


SECTION A-A
SCALE 1:50

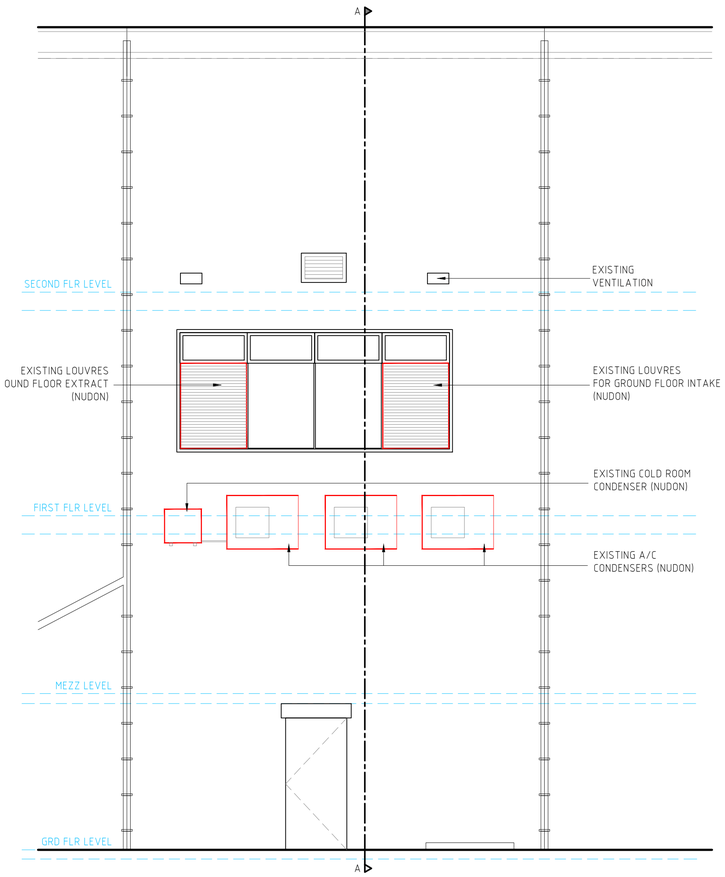

REAR ELEVATION - MEASHAM MEWS
SCALE 1:50



FRONT ELEVATION PHOTOGRAPH - OXFORD ROAD
NTS

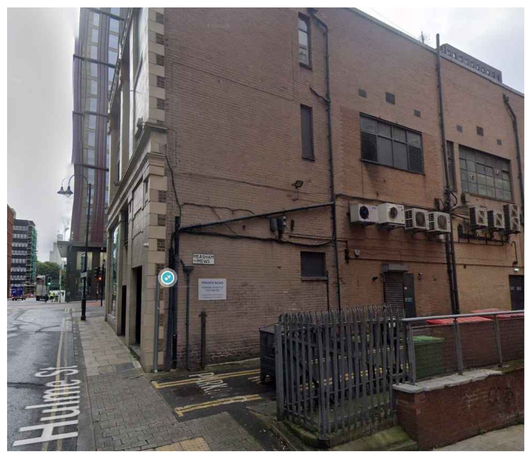

REAR ELEVATION PHOTOGRAPH - MEASHAM MEWS
NTS

BRAWN DESIGN LIMITED.

BIZ HUB, ROOM G01, MELTON COURT, GIBSON LN, NORTH FERRIBY. HU14 3HH

EMAIL: RICHARD@BRAWNDESIGN.CO.UK
MOBILE: 07985 344636

CLIENT	PROJECT	DRAWING TITLE	JOB NUMBER	DRAWING NUMBER	REVISION	SCALE	DRAWN BY	APPROVED BY
SHAKIL MUSSA CHAOS	MANCHESTER OXFORD ROAD	EXISTING EXTERNAL ELEVATIONS	2334	103	T1	1:50	BN	DIRECTOR

REV	DATE	NOTES	BY
T1	29-11-24	ISSUE FOR PLANNING	RCN

SCALE BAR
1:50 0 1 2 3 4 5M
1:100 0 1 2 3 4 5 6 7 8 9 10M