




1 Bay Study 16 - 3D View 1
100038 SCALE

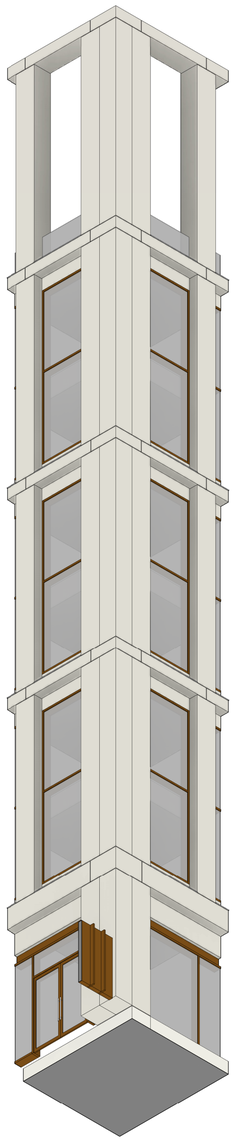


2 Bay Study 16 - 3D View 2
100038 SCALE

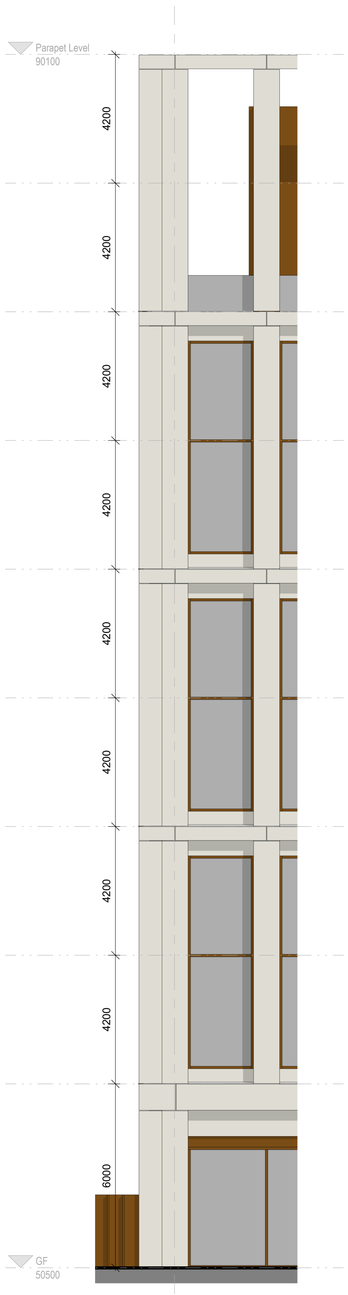


3 Bay Study 16 - Elevation NE
100038 SCALE 1 : 100

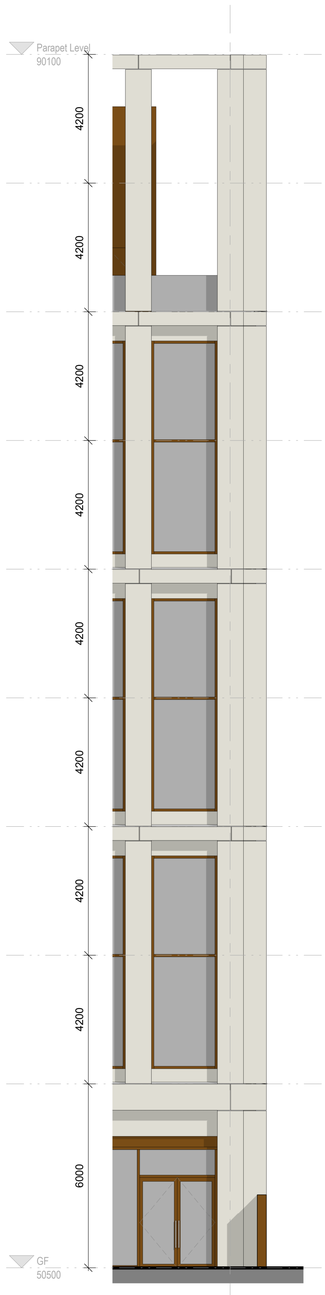


4 Bay Study 16 - Elevation SE
100038 SCALE 1 : 100

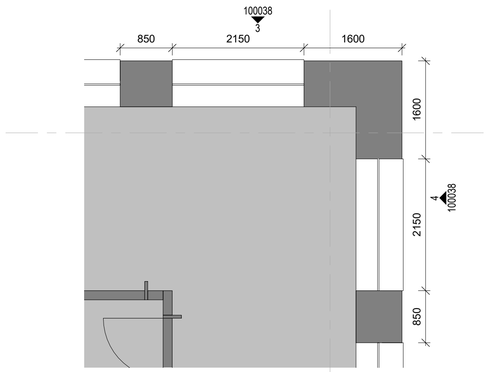


7 Bay Study 16 - Parapet Level Plan
100038 SCALE 1 : 50

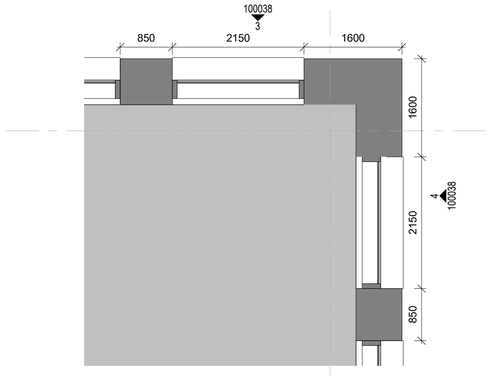

6 Bay Study 16 - Upper Floor Plan
100038 SCALE 1 : 50

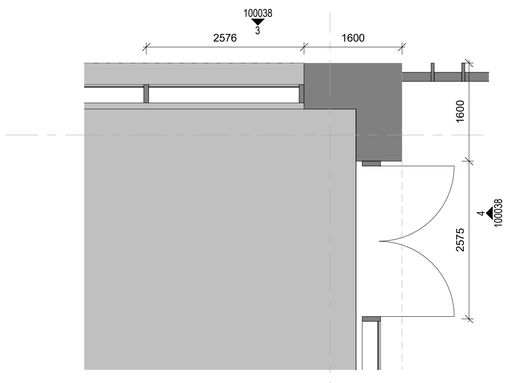

5 Bay Study 16 - GF Plan
100038 SCALE 1 : 50

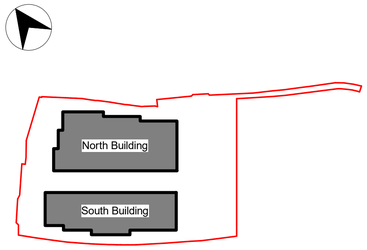

Government Property Agency

AtkinsRéalis

MANCHESTER DIGITAL CAMPUS

South Building -
Steps-Corners-Variations
Sheet 1 of 3

Scale	Originated	Checked	Reviewed	Authorised
1:100	GSG	CG	JM	NB
Original Size	**Date**	**Date**	**Date**	**Date**
A1	24/10/2024	25/10/2024	26/10/2024	28/10/2024

Drawing Number	Revision
MDCX-ATR-03-ZZ-DR-A-100038	P01

References

1. For design tolerances on façade elements please see typical Details Drawings 100009 and 100041.

General Notes

1. This drawing and its contents have been prepared to support, and are intended solely as information, for the Manchester Digital Campus planning application.
2. This drawing is to be read in conjunction with the Design and Access Statement and other documentation provided as part of this planning application.
3. This drawing is to be viewed or printed at scale shown.
4. The design has been based on current services information/surveys available