Existing Ground Floor

BOUNDARY SLIGHTLY ANGLED?

SHED

CH2321
LOUNGE

EXISTING RAISED DECKING

UP

UP 500

CH 2468
KITCHEN

LOUNGE

CONSERVATORY

BOUNDARY SLIGHTLY ANGLED

SCALE 1:50

0 1 2 3 4 5 6 7 8 9 metres 10


(10 centimetre) increments

Mr Pearson
132 Calvecroft Road
Peel Hall
M22 5EX


S/S Rear Extension
Alts + Patio
November 2024
Job No.331

Creative Design
2 Fernlea Heald Green Cheadle SK8 3RB 0161 610 3911

Proposed Ground Floor

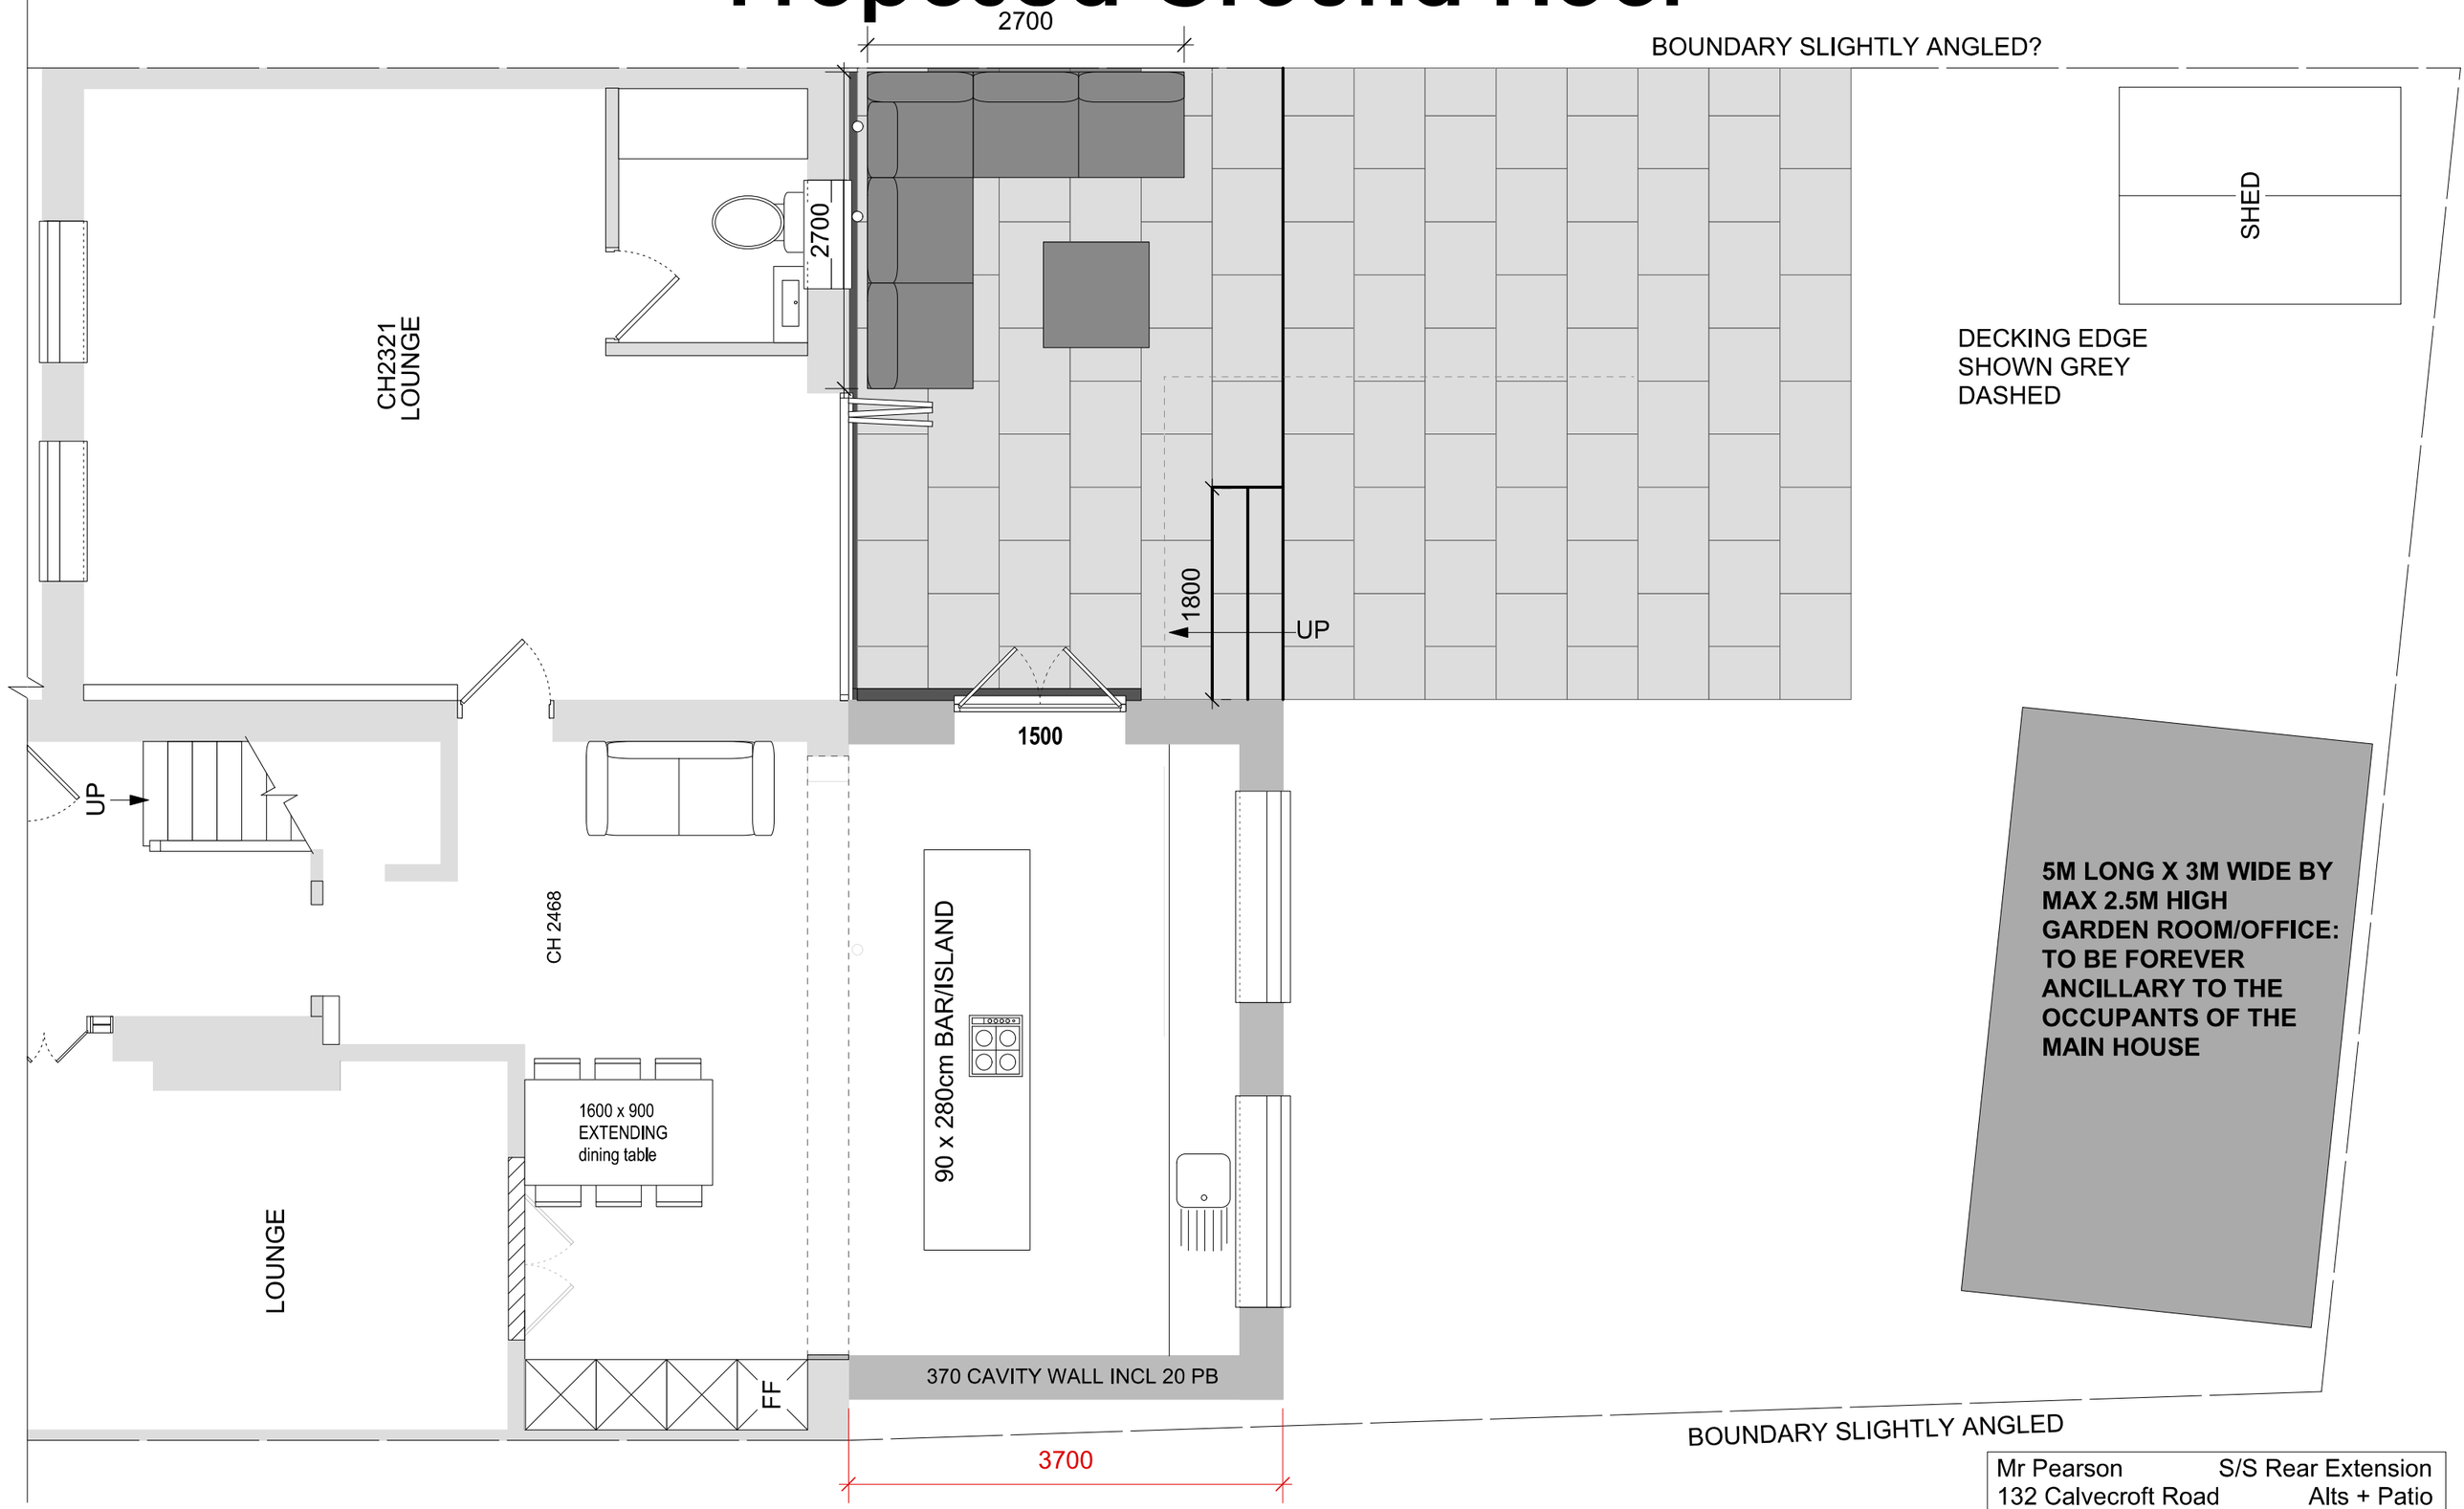

SCALE 1:50

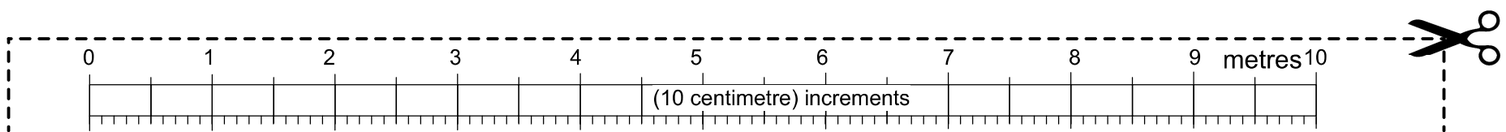


Mr Pearson	S/S Rear Extension
132 Calvecroft Road	Alts + Patio
Peel Hall	November 2024
M22 5EX	Job No.331

Creative Design


2 Fernlea Heald Green Cheadle SK8 3RB 0161 610 3911

Existing Rear Elevation (Conservatory Ommited)



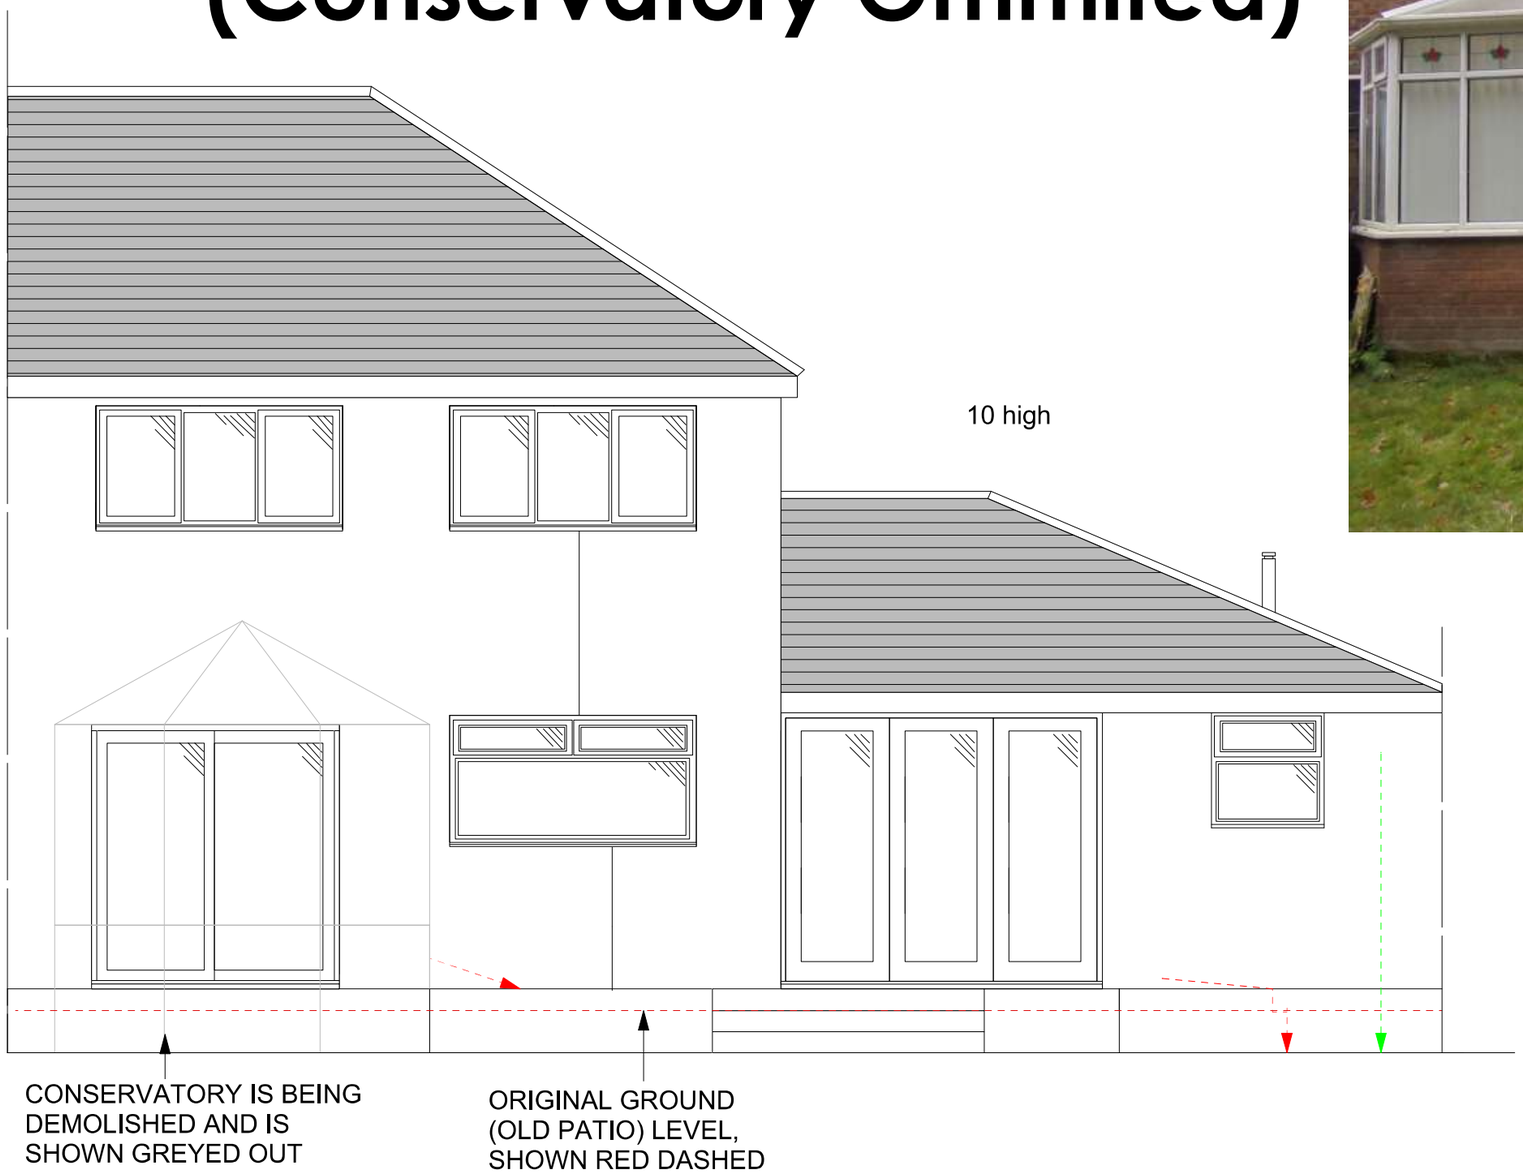

SCALE 1:50

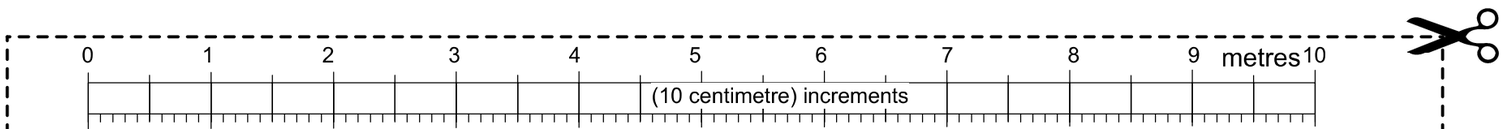


Mr Pearson	S/S Rear Extension
132 Calvecroft Road	Alts + Patio
Peel Hall	November 2024
M22 5EX	Job No.331

Creative Design
2 Fernlea Heald Green Cheadle SK8 3RB 0161 610 3911


Proposed Rear Elevation



Proposed Side Elevation

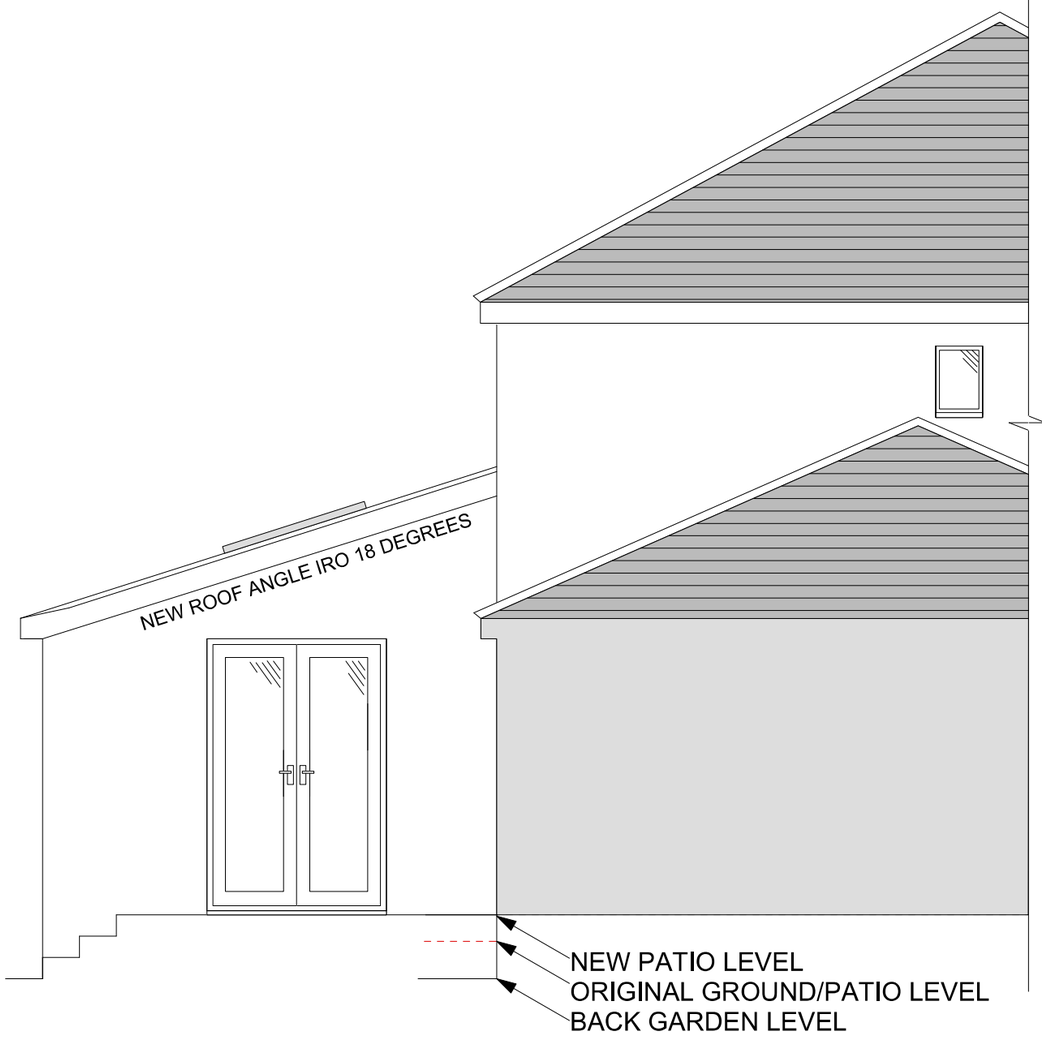

SCALE 1:50

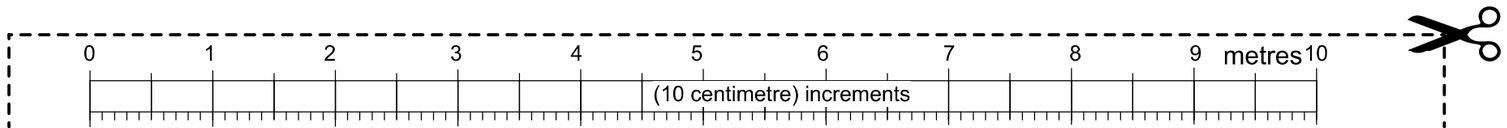

Mr Pearson	S/S Rear Extension
132 Calvecroft Road	Alts + Patio
Peel Hall	November 2024
M22 5EX	Job No.331

Creative Design

2 Fernlea Heald Green Cheadle SK8 3RB 0161 610 3911