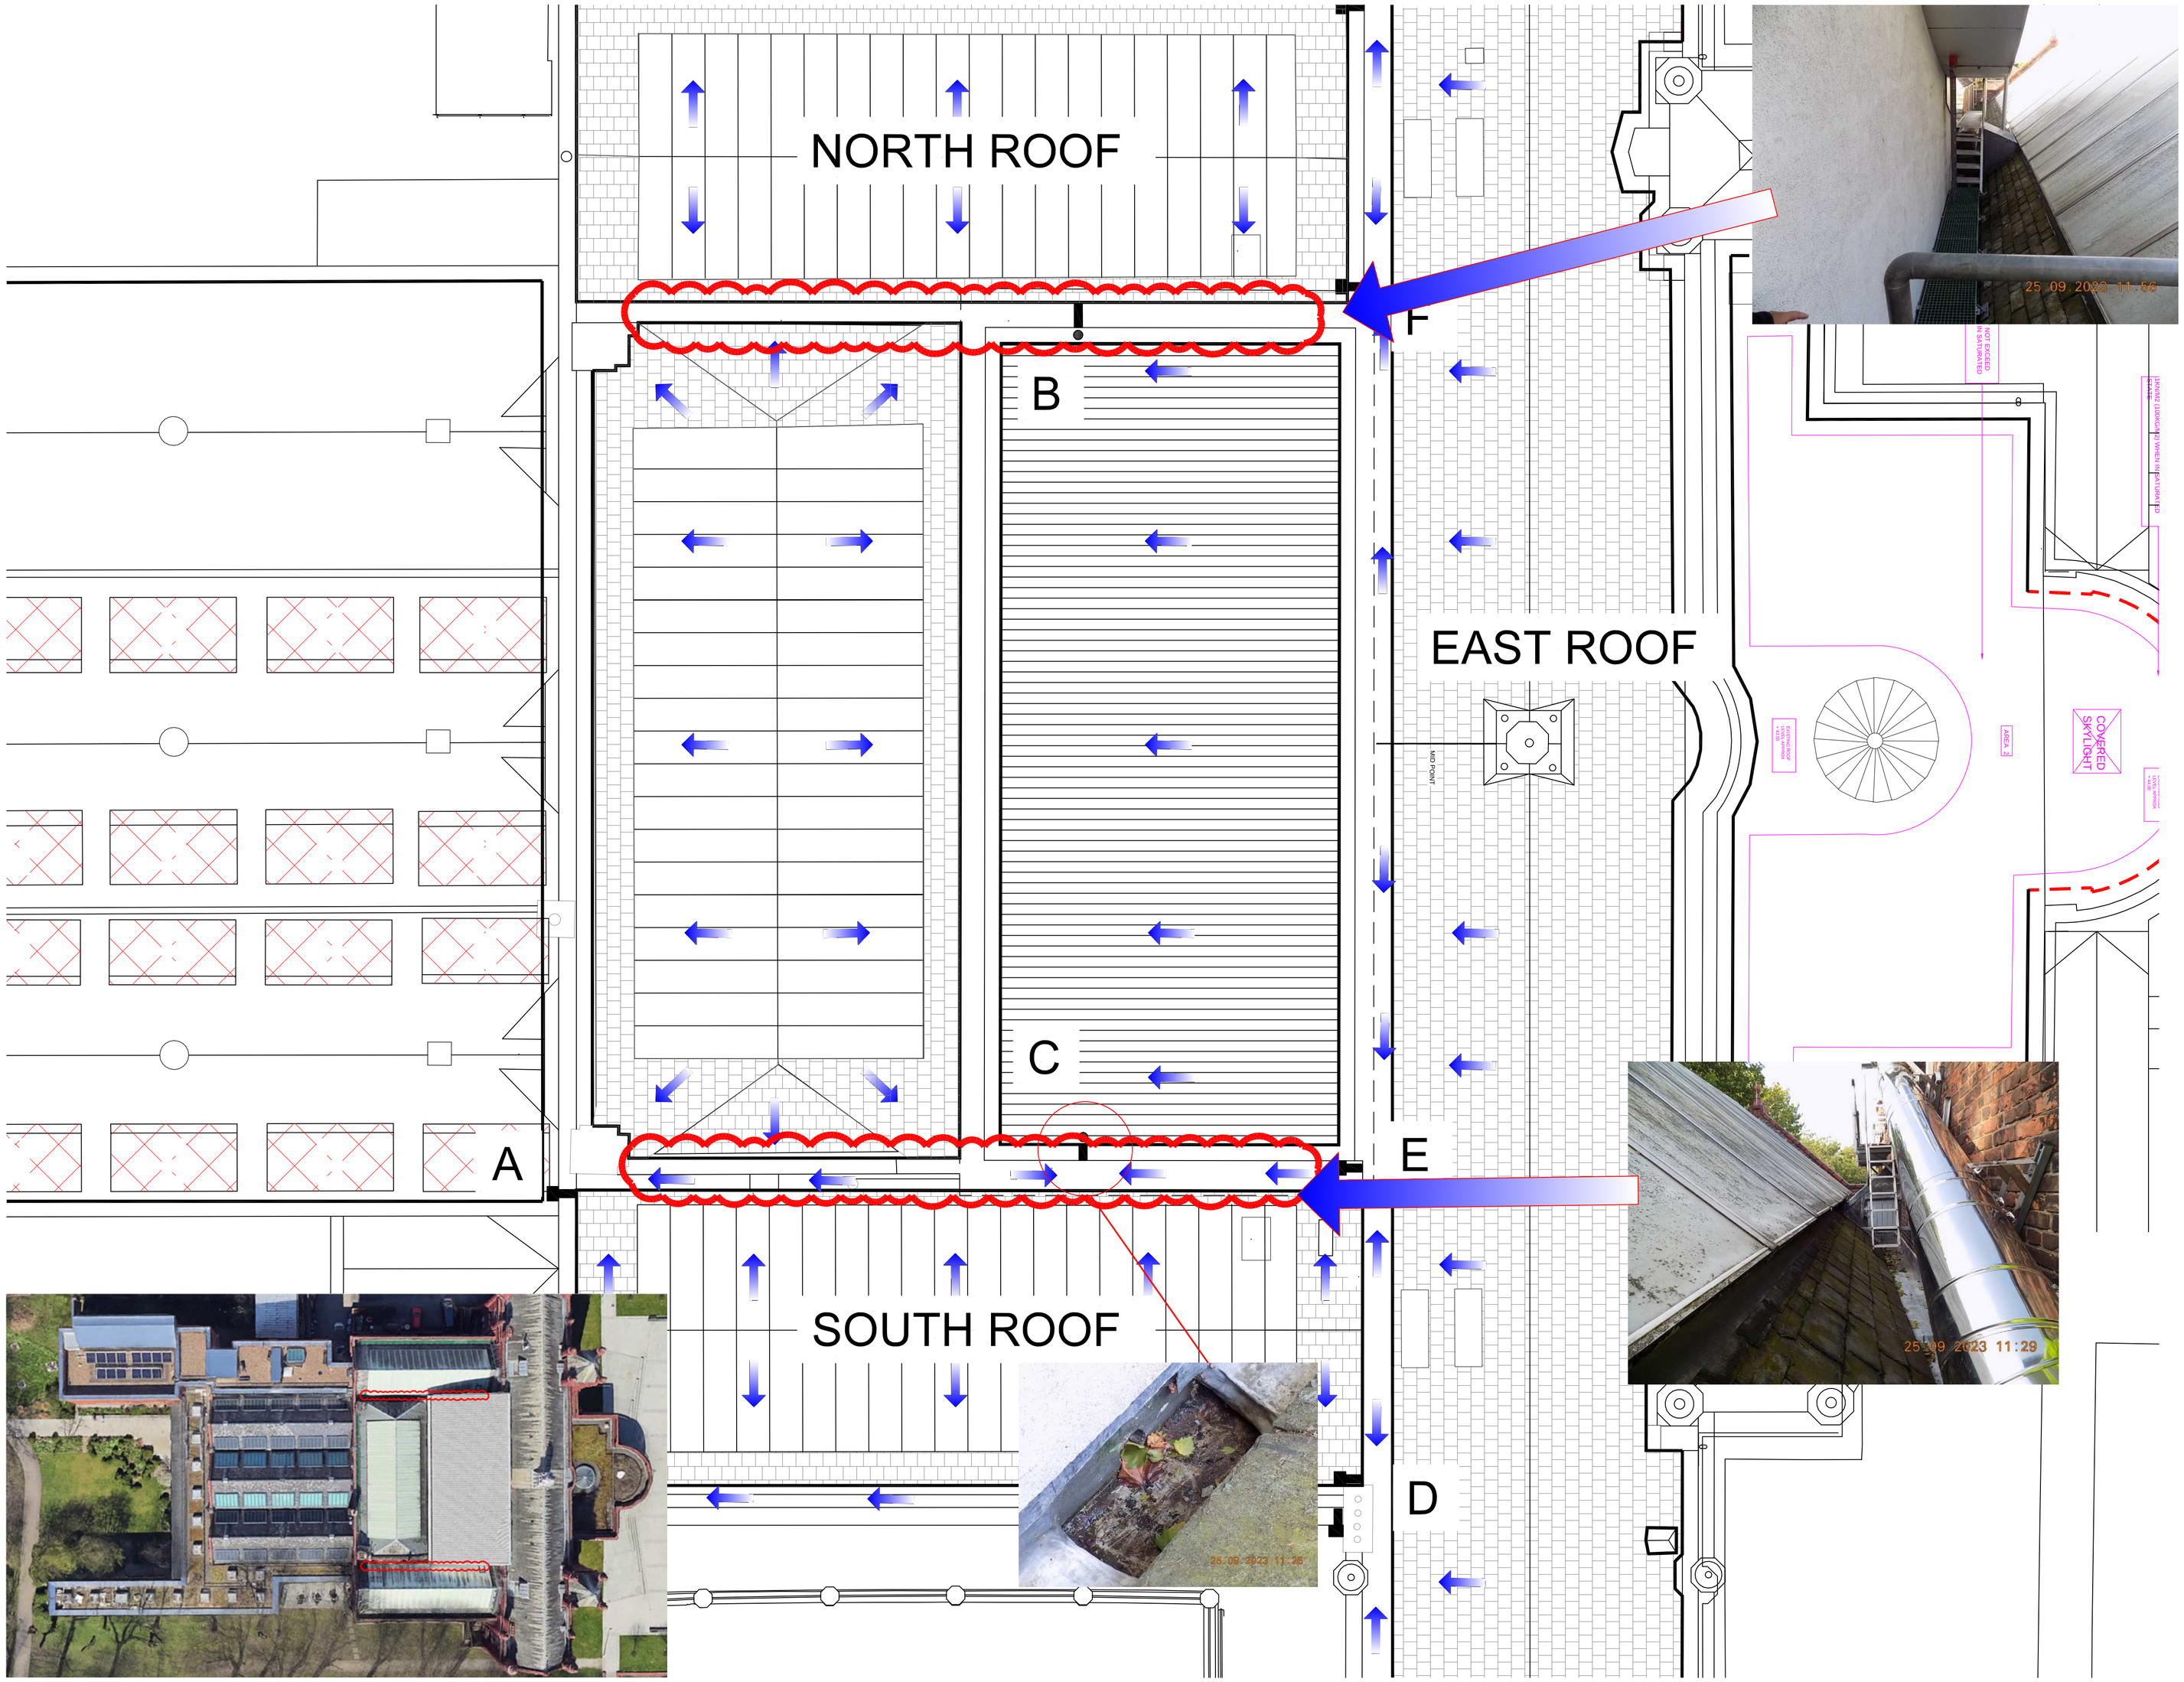


1 EXISTING ROOF PLAN
Scale: 1:100

NOTES

1. DO NOT SCALE FROM THIS DRAWING.
2. ALL MEASUREMENTS ARE IN MILLIMETERS UNLESS STATED OTHERWISE.
3. THIS DRAWING IS TO BE READ IN CONJUNCTION WITH THE SPECIFICATION AND ALL RELEVANT ARCHITECTURAL, ELECTRICAL, MECHANICAL AND STRUCTURAL DRAWINGS.
4. © UNIVERSITY OF MANCHESTER. THIS DRAWING MUST NOT BE REPRODUCED WITHOUT PERMISSION.
5. DIRECTORATE OF ESTATES AND FACILITIES TO BE NOTIFIED OF ANY DISCREPANCIES.

DIRECTION OF SURFACE WATER DISCHARGE

BOX GUTTER CAUSING WATER INGRESS

Rev	Description	Date	By	Chk'd	Auth

MANCHESTER 1824
The University of Manchester
Directorate of Estates and Facilities
Beyer Building
The University of Manchester
Oxford Road
Manchester
M13 9PL

Drawing Status: STAGE 2

Project: WHITWORTH ART GALLERY - GUTTER REMEDIAL WORKS

Building Name	Building No.
THE WHITWORTH	031AA

Site Name: OXFORD ROAD

Sub Site Name: -

Drawing Title: EXISTING ROOF PLAN AND LOCATION OF WATER INGRESS

PM	Drawn	Checked	Authorised
UOM	SDA	---	---

Scale @A1	Date	Date	Date
1::100	7/11/23	--/--/--	--/--/--

Drawing No.	Revision
MGA_031AA_SDA_R000_01	X

Original Drawing Paper Size 841mm x 594mm

Plot Stamp: I:\2621 UoM Whitworth Art Gallery - Gutter Works\Drawings\2621_WAG_DWGS_OCT 2023.dwg Plot Date and Time Stamp: 17/11/2023 12:01:29