
EXTERNAL WORKS KEY

- GRASS / LOW MAINTAINENCE VEGETATION
- PROPOSED SHRUBBERY
- PROPOSED TREE
- PERMEABLE TEGULA ROAD / PAVING (COLOUR VARIES TO DIFFERENCIATE ZONES)
- DRIVEWAYS - PLASTIC GRID BOUND GRAVEL
- PERMEABLE PAVING BLOCKS
- 2100MM VERTICALLY PLANKED TIMBER FENCING
- LOW LEVEL BRICK WALL
- CONTAINED BIN STORE [1 PER DWELLING]
- BIKE STORE [2 BIKES PER DWELLING]

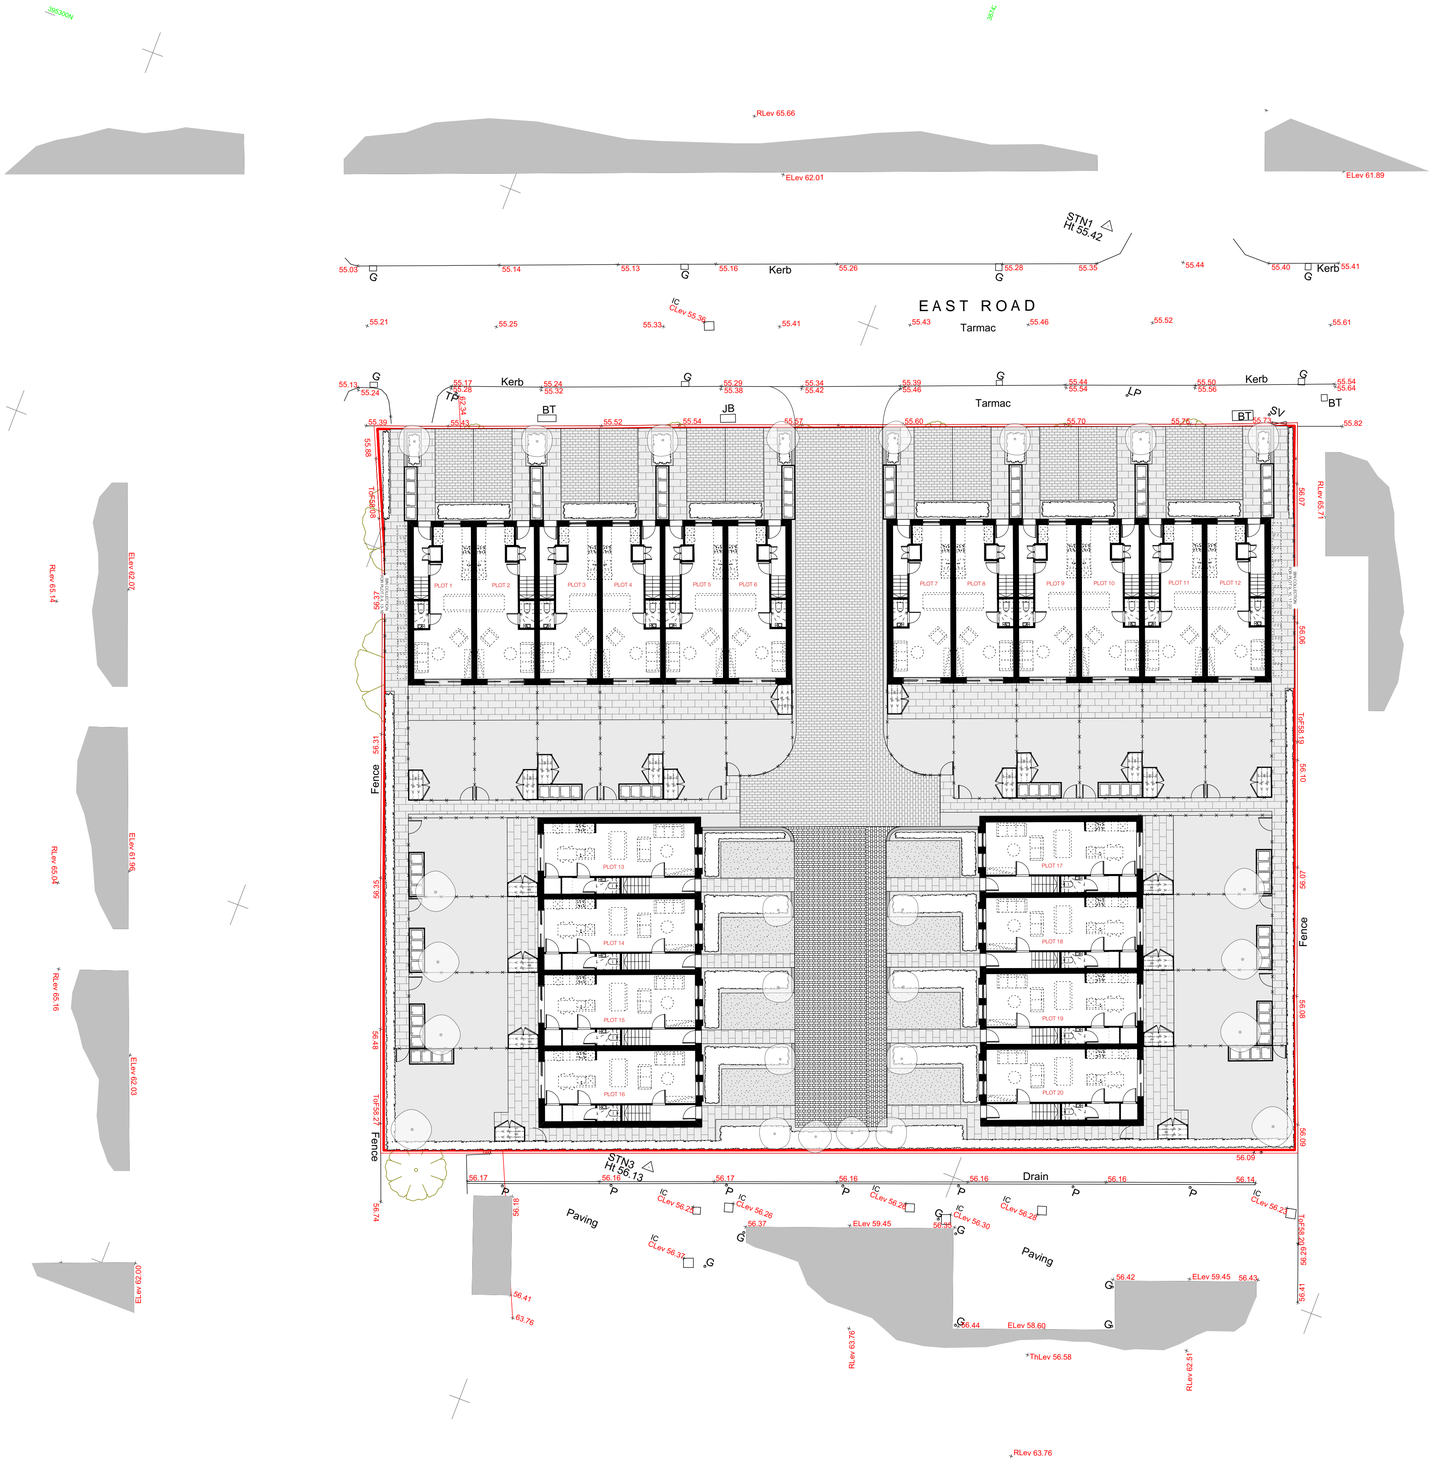

PROPOSED SITE PLAN
1:200 @ A1

PLANNING

IMPORTANT NOTES:

REVISION	DATE	DESCRIPTION

CLIENT: VIEWS
PROJECT: LONGSIGHT CRICKET CLUB
ADDRESS:
DRAWING TITLE: PROPOSED SITE PLAN
SCALE: 1:200 @ A1 **DATE:** AUG 2024
DRAWING NO: A795_P_100

OLLIER SMURTHWAITE ARCHITECTS
40 King Street, Manchester, M2 6BA
T 0161 883 0838
F 0161 883 0839
E mail@olliersmurthwaite.com

© Copyright Ollier Smurthwaite Architects



BLOCK PLAN
1:500 @ A3

N

© Copyright Ollier Smurthwaite Architects

PLANNING

REVISION	DATE	DESCRIPTION

CLIENT: VIEWS	
PROJECT: LONGSIGHT CRICKET CLUB	
ADDRESS:	
DRAWING TITLE: BLOCK PLAN	
SCALE: 1:500 @ A3	**DATE:** AUG 2024
DRAWING NO: A795_P_002	


OLLIER SMURTHWAITE ARCHITECTS
40 King Street, Manchester, M2 6BA
T 0161 883 0838
F 0161 883 0839
E mail@olliersmurthwaite.com




KEY PLAN
1:1000 @ A1

HOUSE TYPE 4A


HOUSE TYPE 3A

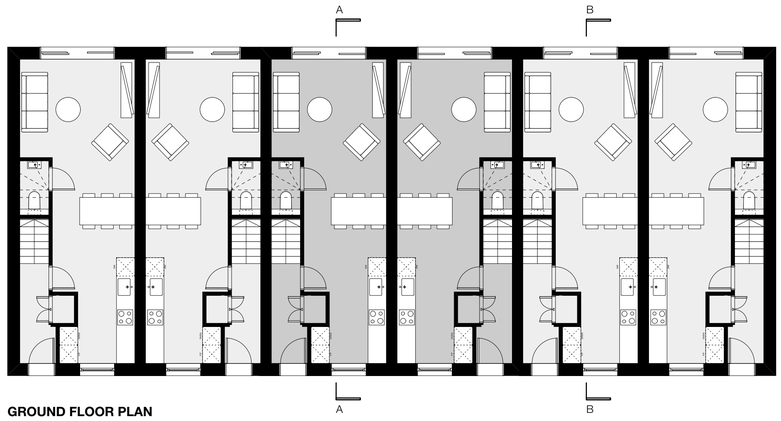


GROUND FLOOR PLAN
1:100 @ A1

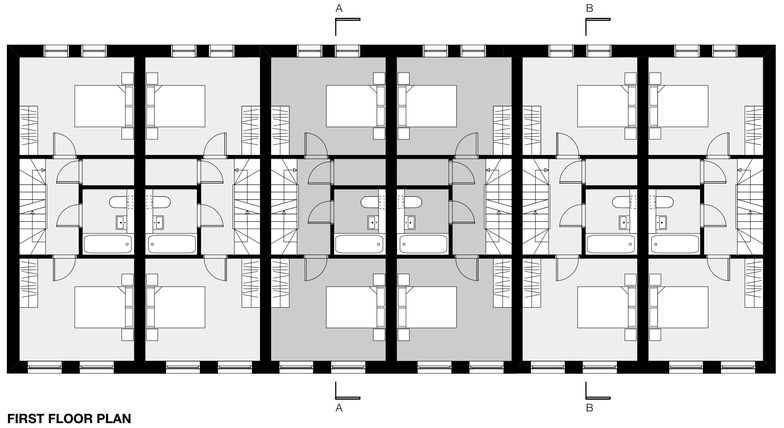

FIRST FLOOR PLAN
1:100 @ A1

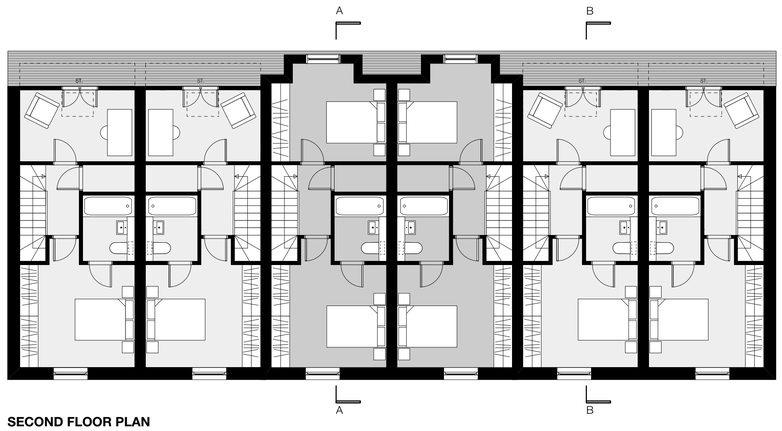

SECOND FLOOR PLAN
1:100 @ A1

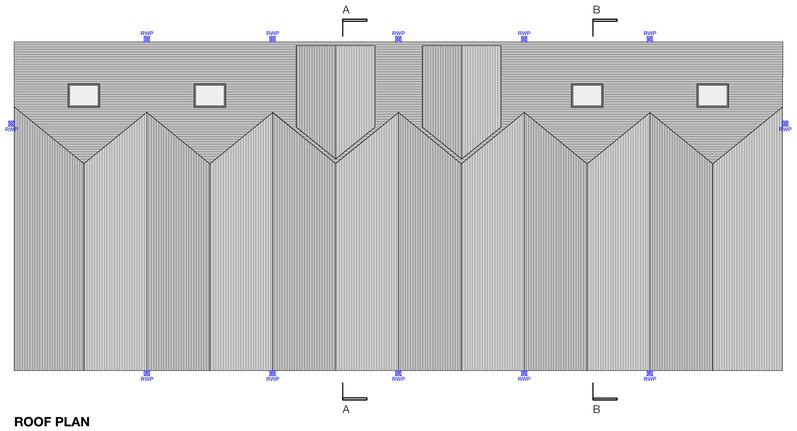

ROOF PLAN
1:100 @ A1

HOUSE TYPE 3A/4A PLANS
1:100 @ A1

PLANNING

IMPORTANT NOTES:

REVISION	DATE	DESCRIPTION

CLIENT: VIEWS
PROJECT: LONGSIGHT CRICKET CLUB
ADDRESS:
DRAWING TITLE: HOUSE TYPE 3A/4A PLANS
SCALE: 1:100 @ A1 **DATE:** AUGUST 2024
DRAWING NO: **A795_P_210**


OLLIER SMURTHWAITE ARCHITECTS
40 King Street, Manchester, M2 6BA
T 0161 883 0838
F 0161 883 0839
E mail@olliersmurthwaite.com

© Copyright Ollier Smurthwaite Architects




KEY PLAN
1:1000 @ A1


HOUSE TYPE 4B

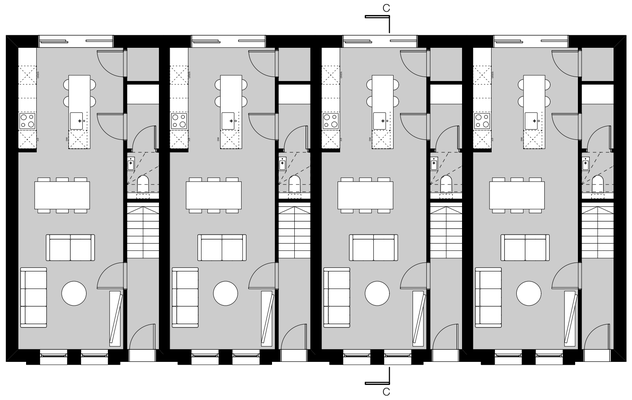


GROUND FLOOR PLAN
1:100 @ A1

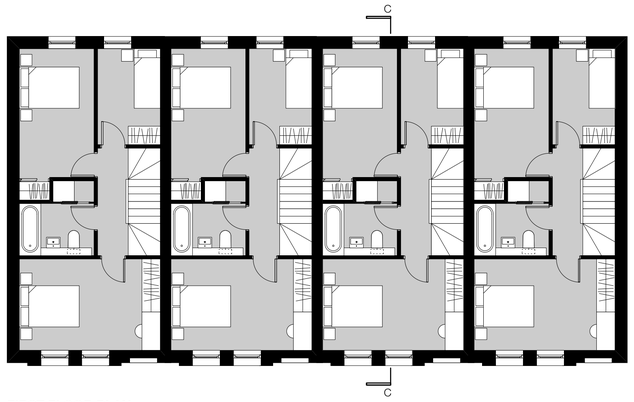

FIRST FLOOR PLAN
1:100 @ A1

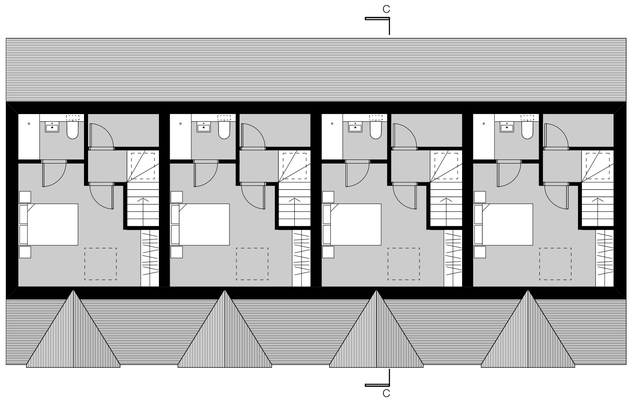

SECOND FLOOR PLAN
1:100 @ A1

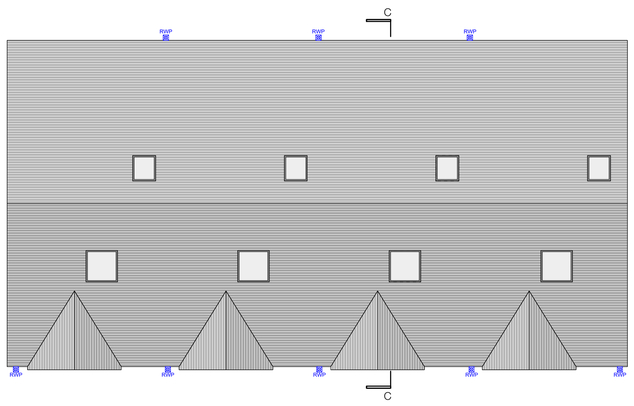

ROOF PLAN
1:100 @ A1

HOUSE TYPE 4B PLANS
1:100 @ A1

PLANNING

© Copyright Ollier Smurthwaite Architects

IMPORTANT NOTES:

REVISION	DATE	DESCRIPTION

CLIENT: VIEWS
PROJECT: LONGSIGHT CRICKET CLUB
ADDRESS:
DRAWING TITLE: HOUSE TYPE 4B PLANS
SCALE: 1:100 @ A1 **DATE:** AUGUST 2024
DRAWING NO: **A795_P_220**

OLLIER SMURTHWAITE ARCHITECTS
40 King Street, Manchester, M2 6BA
T 0161 883 0838
F 0161 883 0839
E mail@olliersmurthwaite.com