

This drawing is copyright. All dimensions are anticipated. Contractors must check all dimensions on site. Only figured dimensions are to be worked from. Discrepancies must be reported immediately to the architects before proceeding.


MWE Architects drawings and specification to be read and used in conjunction with the information supplied by the structural engineers, mechanical and electrical engineers and any specialist sub-contractor design information. Any conflict between the information to be reported immediately to the Architect.

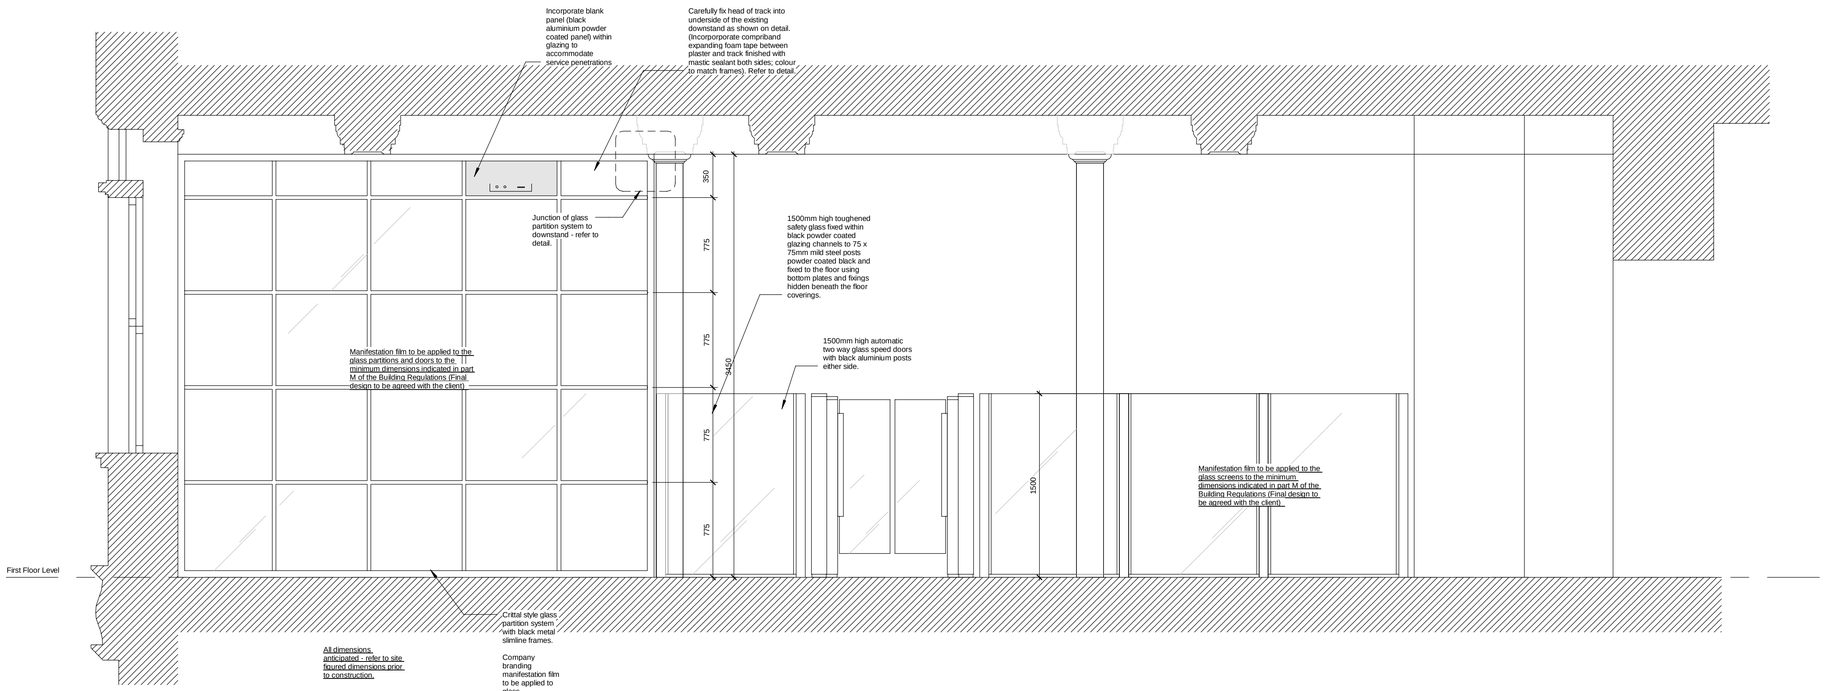


1:25 Proposed Section A-A

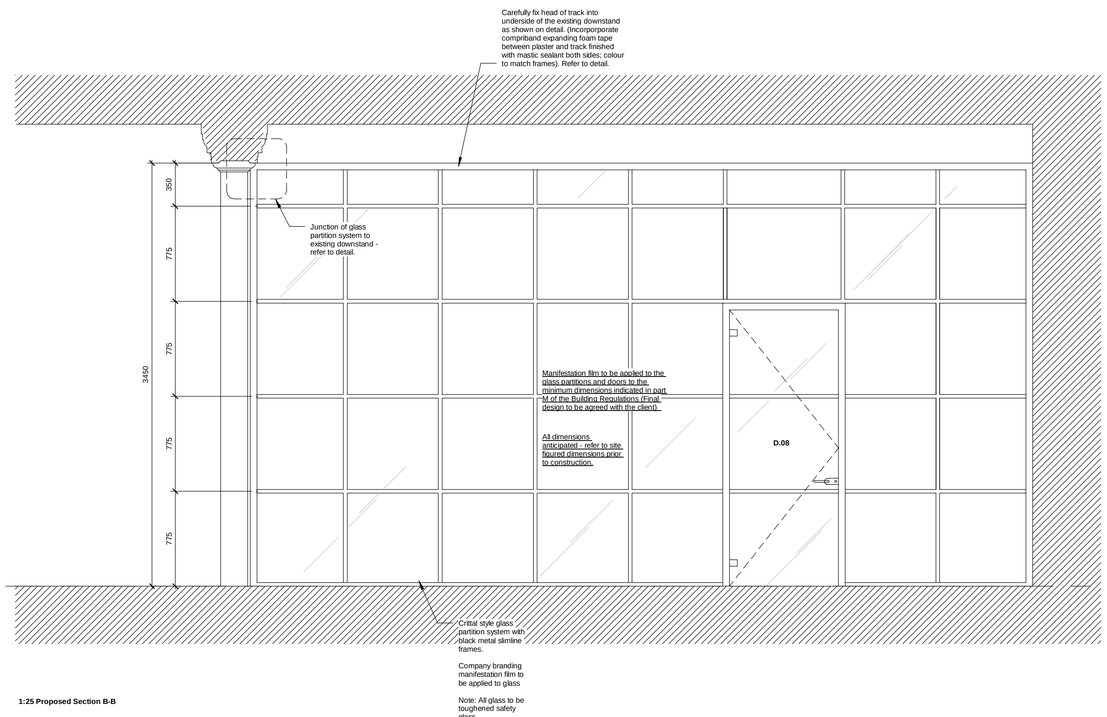


1:25 Proposed Section B-B

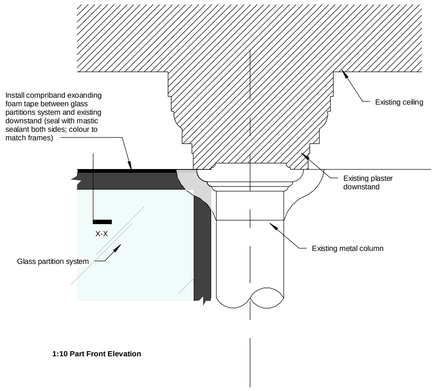

1:10 Part Front Elevation

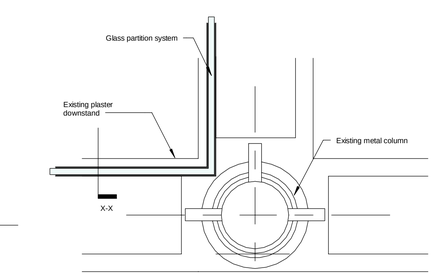

1:10 Reflected Ceiling Plan

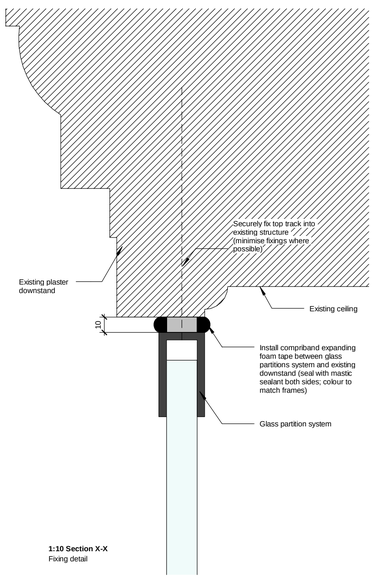

1:10 Section X-X
Fixing detail

MWE ARCHITECTS
Unit One, Bearl Farm, Stocksfield, NE43 7AL
Telephone : (0191) 260 2299
Email : enquiries@mwearchitects.co.uk
Website : www.mwearchitects.co.uk

Rev.	By	Date	Description

Client: Newcastle Building Society
Job No: 24003
Dwg No: 29-03
Job Title: 74 King Street, Manchester M2 4NJ
Scale: As indicated
Rev.
Date: March 2024
Description: DETAIL - FIRST FLOOR GLAZED PARTITIONS (SHEET 01)
Drawn by: AET
Paper size: A1
Date