
- Dimensions are all in millimeters, unless stated otherwise.
- It is the recipients responsibility to print this document to the correct scale.
- All the relevant drawings and specifications should be read in conjunction with this drawing.

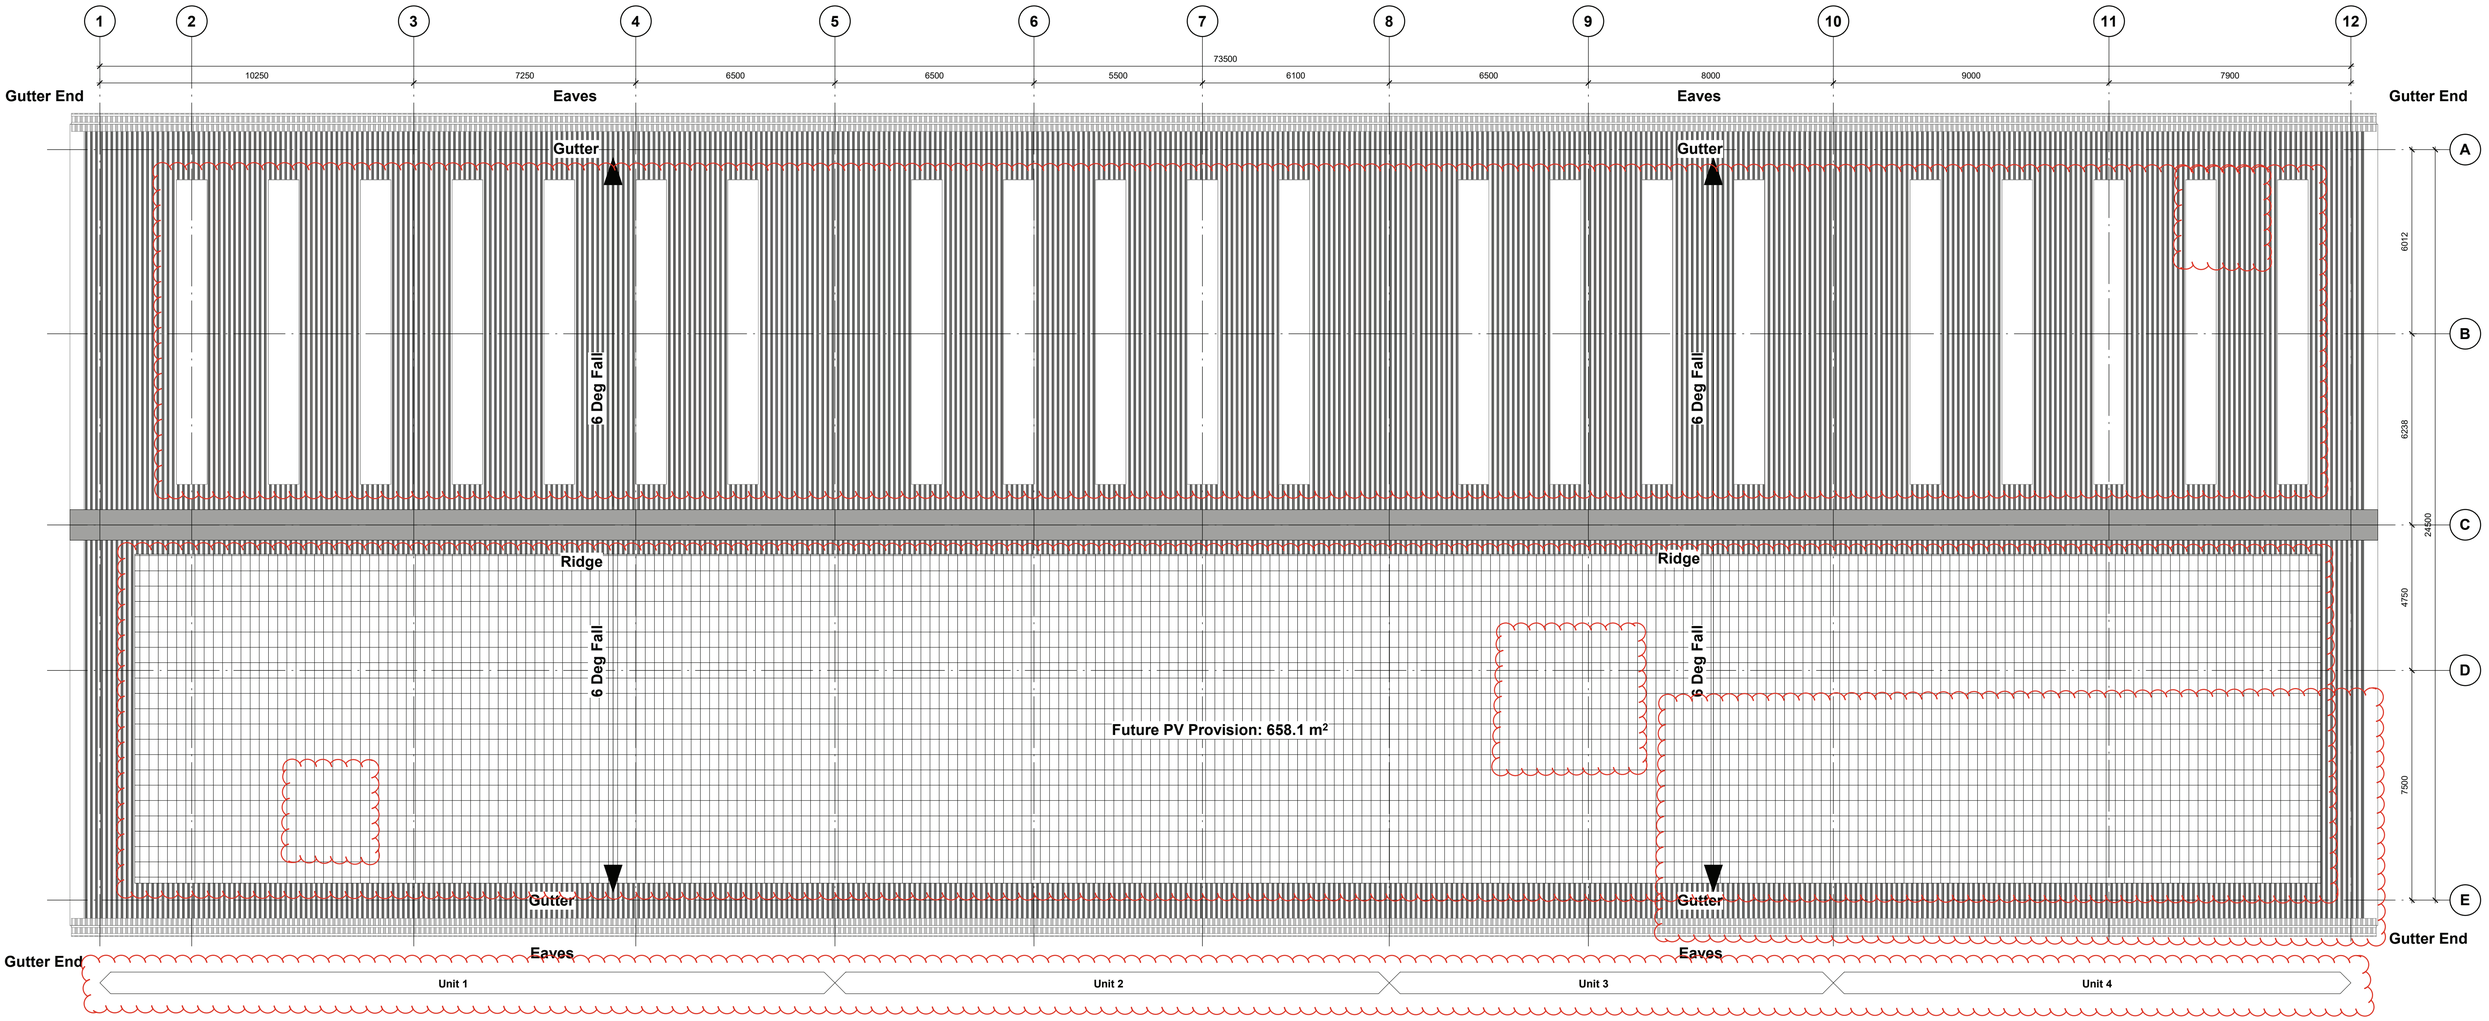

Roof Plan

Refer to Unit 1 Roof Plan Drawing No. 23168-UMC-01-R1-DR-A-1003-P11

1m SCALE 1:100

PLANNING

THIS DRAWING IS FOR PLANNING CONSIDERATION ONLY AND SHOULD NOT BE USED FOR ANY OTHER PURPOSE

rev	amendments	by	ckd	date

Crab Tree Lane, Manchester

Unit 1-4 - Roof Plan

Information Container LOIN	
LOD 1	LOI 1

Chancerygate

umc architects
Newark Beacon , Cafferata Way, Newark, Nottinghamshire, NG24 2TN
o. +44 (0)1636 653027 f. +44 (0)1636 653010 e. info@umcarchitects.com

RIBA PoW Stage:	Stage 2 - Planning
Suitability / Status:	S3
Drawn / Checked:	BB/JC
Date:	03/11/23
Scale:	1 : 100 @ A1
UMC Project Number:	23168

Document Reference:	Drawing no:	Revision:
23168-UMC -01 -R1 -DR -A-	1002	P.02