

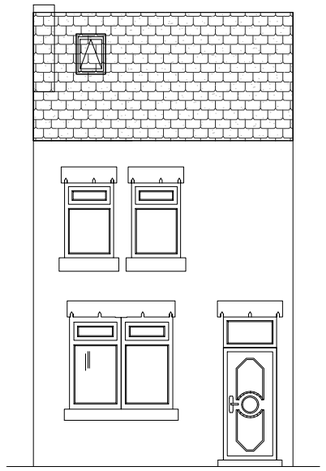



PROPOSED FRONT ELEVATION
SCALE:1:100

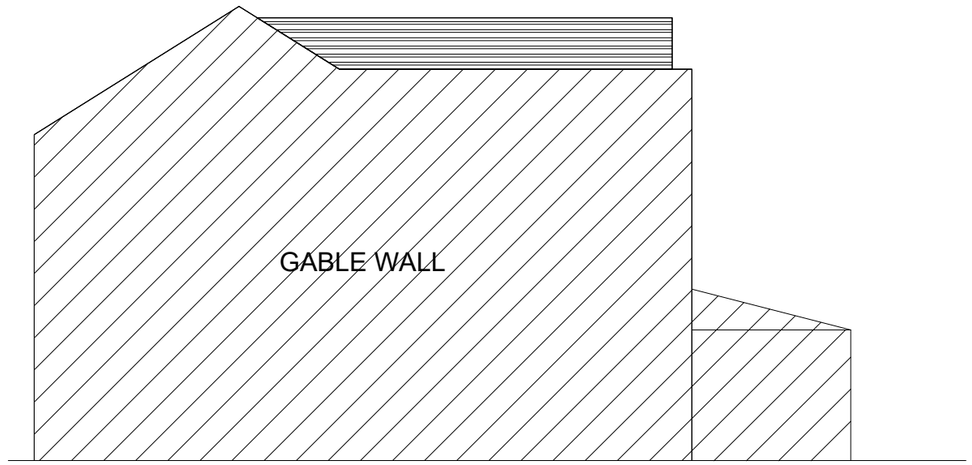

PROPOSED GABLE ELEVATION WITH NO.38
SCALE:1:100

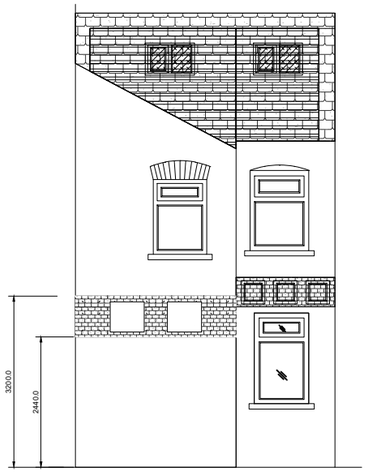

PROPOSED REAR ELEVATION
SCALE:1:100

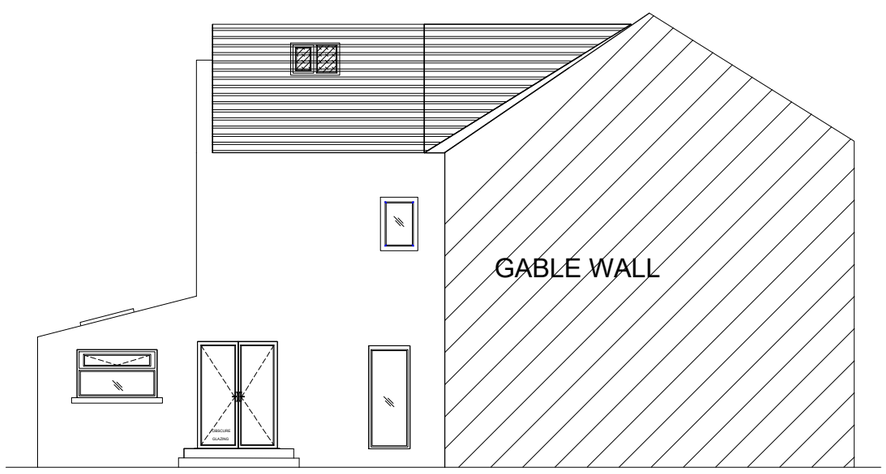

PROPOSED GABLE ELEVATION WITH NO.42
SCALE:1:100

Client Name: Mr Humayoun	Drawing Title: Proposed Floor Plans	Project Type: Roof Conversion / Dormer			Check By: MN		Date: 30.08.2022	Revision Notes:
Project Address: 40 Bankfield Ave, Longsight, Manchester, M13 0ZP	Drawing Type: Building Control	Dwg No:	BFA:006	Scale:	1:100	Rev: - REV-0		