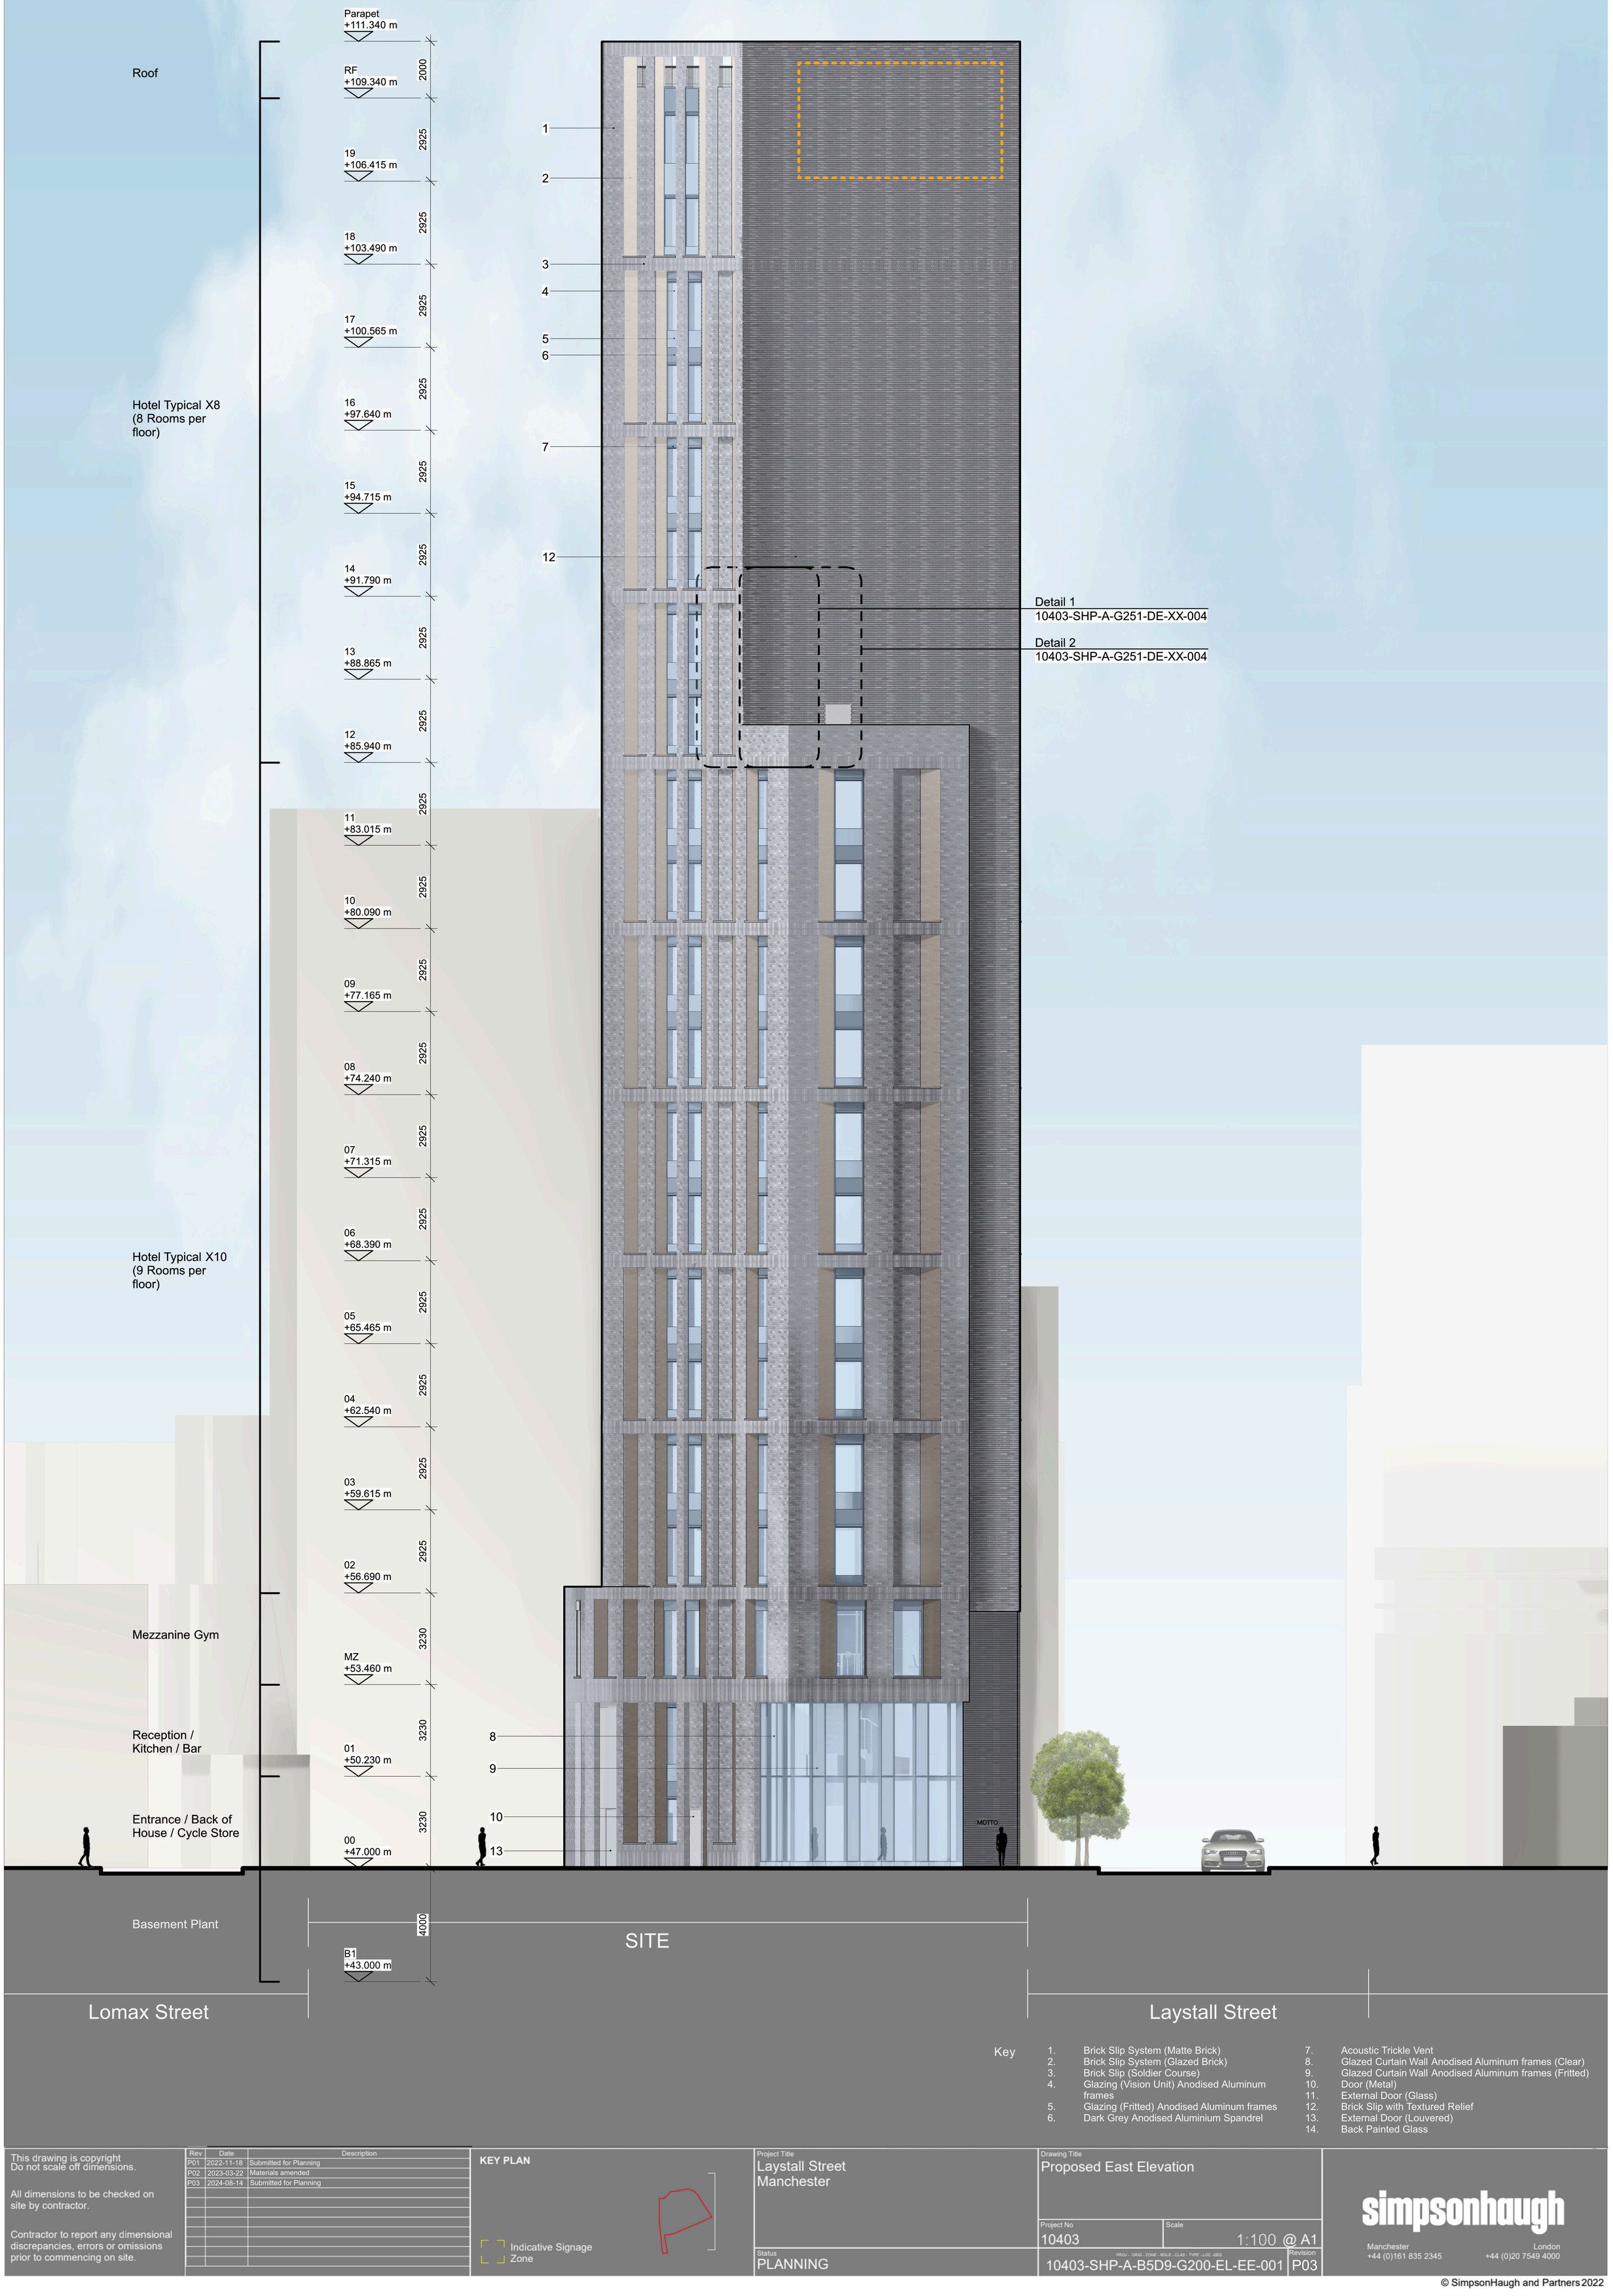


Key

1. Brick Slip System (Matte Brick)
2. Brick Slip System (Glazed Brick)
3. Brick Slip (Soldier Course)
4. Glazing (Vision Unit) Anodised Aluminum frames
5. Glazing (Fritted) Anodised Aluminum frames
6. Dark Grey Anodised Aluminium Spandrel
7. Acoustic Trickle Vent
8. Glazed Curtain Wall Anodised Aluminum frames (Clear)
9. Glazed Curtain Wall Anodised Aluminum frames (Fritted)
10. Door (Metal)
11. External Door (Glass)
12. Brick Slip with Textured Relief
13. External Door (Louvered)
14. Back Painted Glass

This drawing is copyright
Do not scale off dimensions.

All dimensions to be checked on site by contractor.

Contractor to report any dimensional discrepancies, errors or omissions prior to commencing on site.

Rev	Date	Description
P01	2022-11-18	Submitted for Planning
P02	2023-03-22	Materials amended
P03	2024-08-14	Submitted for Planning

KEY PLAN

Indicative Signage Zone

Project Title
Laystall Street
Manchester

Drawing Title
Proposed East Elevation

Project No
10403

Scale
1:100 @ A1

Status
PLANNING

PROJ - ORIG - ZONE - ROLE - CLAS - TYPE - LOC - SEQ
10403-SHP-A-B5D9-G200-EL-EE-001

Revision
P03

simpsonhaugh
Manchester
+44 (0)161 835 2345
London
+44 (0)20 7549 4000

© SimpsonHaugh and Partners 2022