

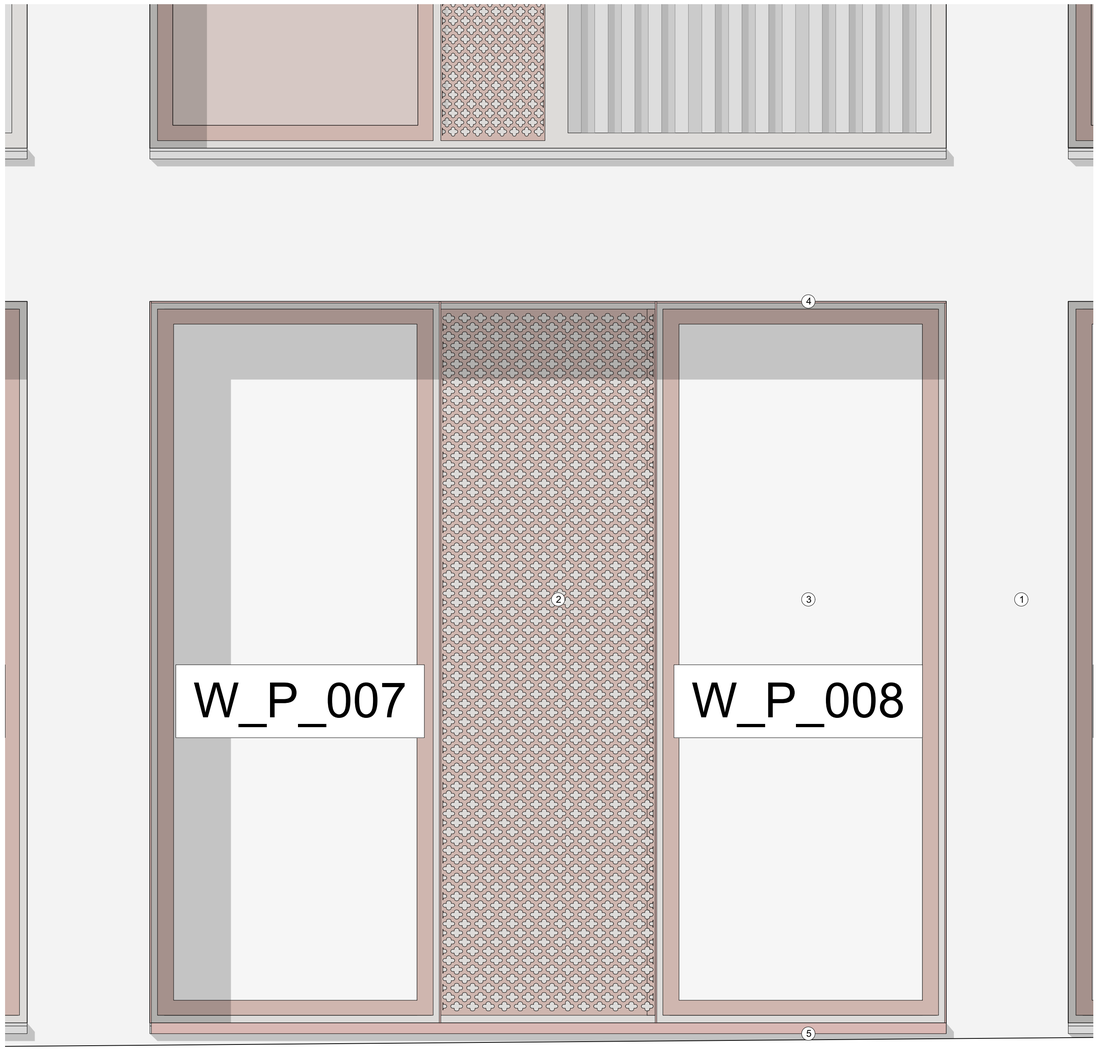



1 Proposed South East Elevation
Scale: 1:10

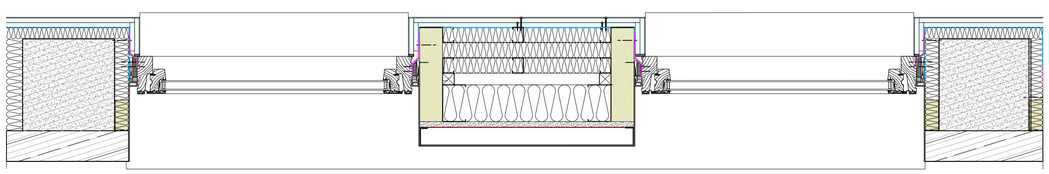


2 Detail Plan -AA
Scale: 1:10

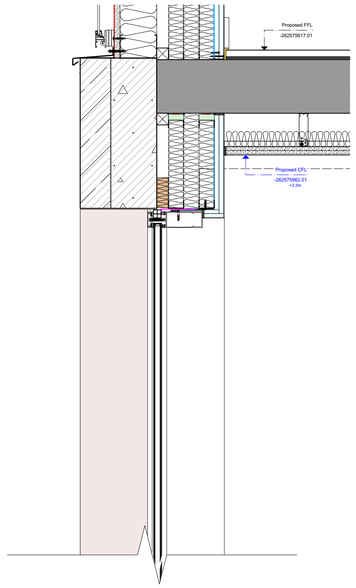


3 Detail Section -AA
Scale: 1:10

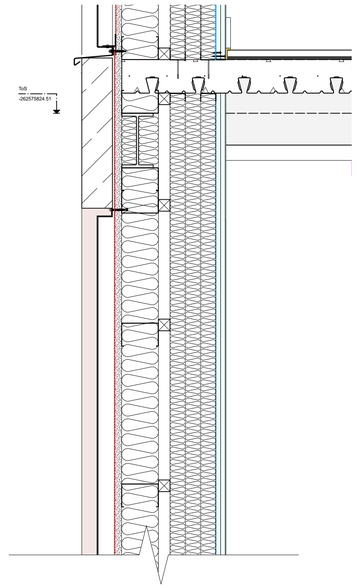

4 Detail Section -BB
Scale: 1:10

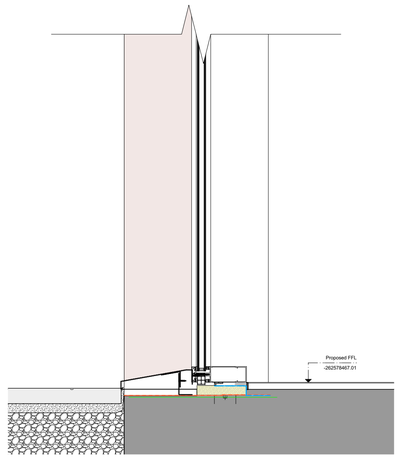

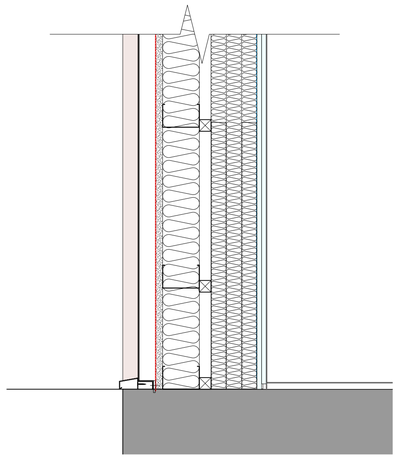

Materials Key

1. Existing Stone Cladding Retained.
2. Anodized Aluminium Perforated Decorative Cladding Panel. RAL 030 70 10 Florida Grey.
3. Anodized Aluminium Full Height Double Glazing. RAL 030 70 10 Florida Grey.
4. Anodized Aluminium Window Lining . RAL 030 70 10 Florida Grey.
5. Anodized Aluminium Window Cill. RAL 030 70 10 Florida Grey.



5 South East Elevation Key
Scale: 1:500

© Copyright
Define Architects Ltd

A1

VARIES

NOTES:

All dimensions to be checked on site.
Drawing to be read with all relevant Architectural, Interiors, Structural, M&E, Drainage/ Public Health, Landscape, Civils and Interiors drawings and specifications. Any discrepancies between consultant's drawings to be reported to the Architect before any work commences.
The Contractor's attention is drawn to the Health & Safety matters identified in the Health & Safety plan as being potentially hazardous.
These items should not be considered as a full and final list.
The Work Package Contractor's normal Health & Safety obligations still apply when undertaking constructional operations both on and off site.
Define Architects take no responsibility for the location of legal boundaries indicated on this drawing and advise a separate drawing be completed by a specialist surveyor in order to establish exact boundaries.
DWG files provided for information only. Refer to PDF record.
The copyright of this drawing is held by Define Architects Ltd. Not to be used for any purpose without consent.

DEFINEARCHITECTS.CO.UK

Unit 2E, Beehive Mill
Jersey Street, Manchester
M4 6JG

+44 (0)161528 9492
mail@definearchitects.co.uk

define /

PROJECT
137 Oxford Road
Manchester

DRAWING TITLE
External Wall Detail Typical Detail 01

REV	DATE	NOTES
P01	23/09/2024	ISSUED FOR PLANNING

DRAWN BY	CHECKED BY
SJ	GW

JOB NO.	STATUS
060	PLANNING

DRAWING NO. 060_PLN_504

REV P01