
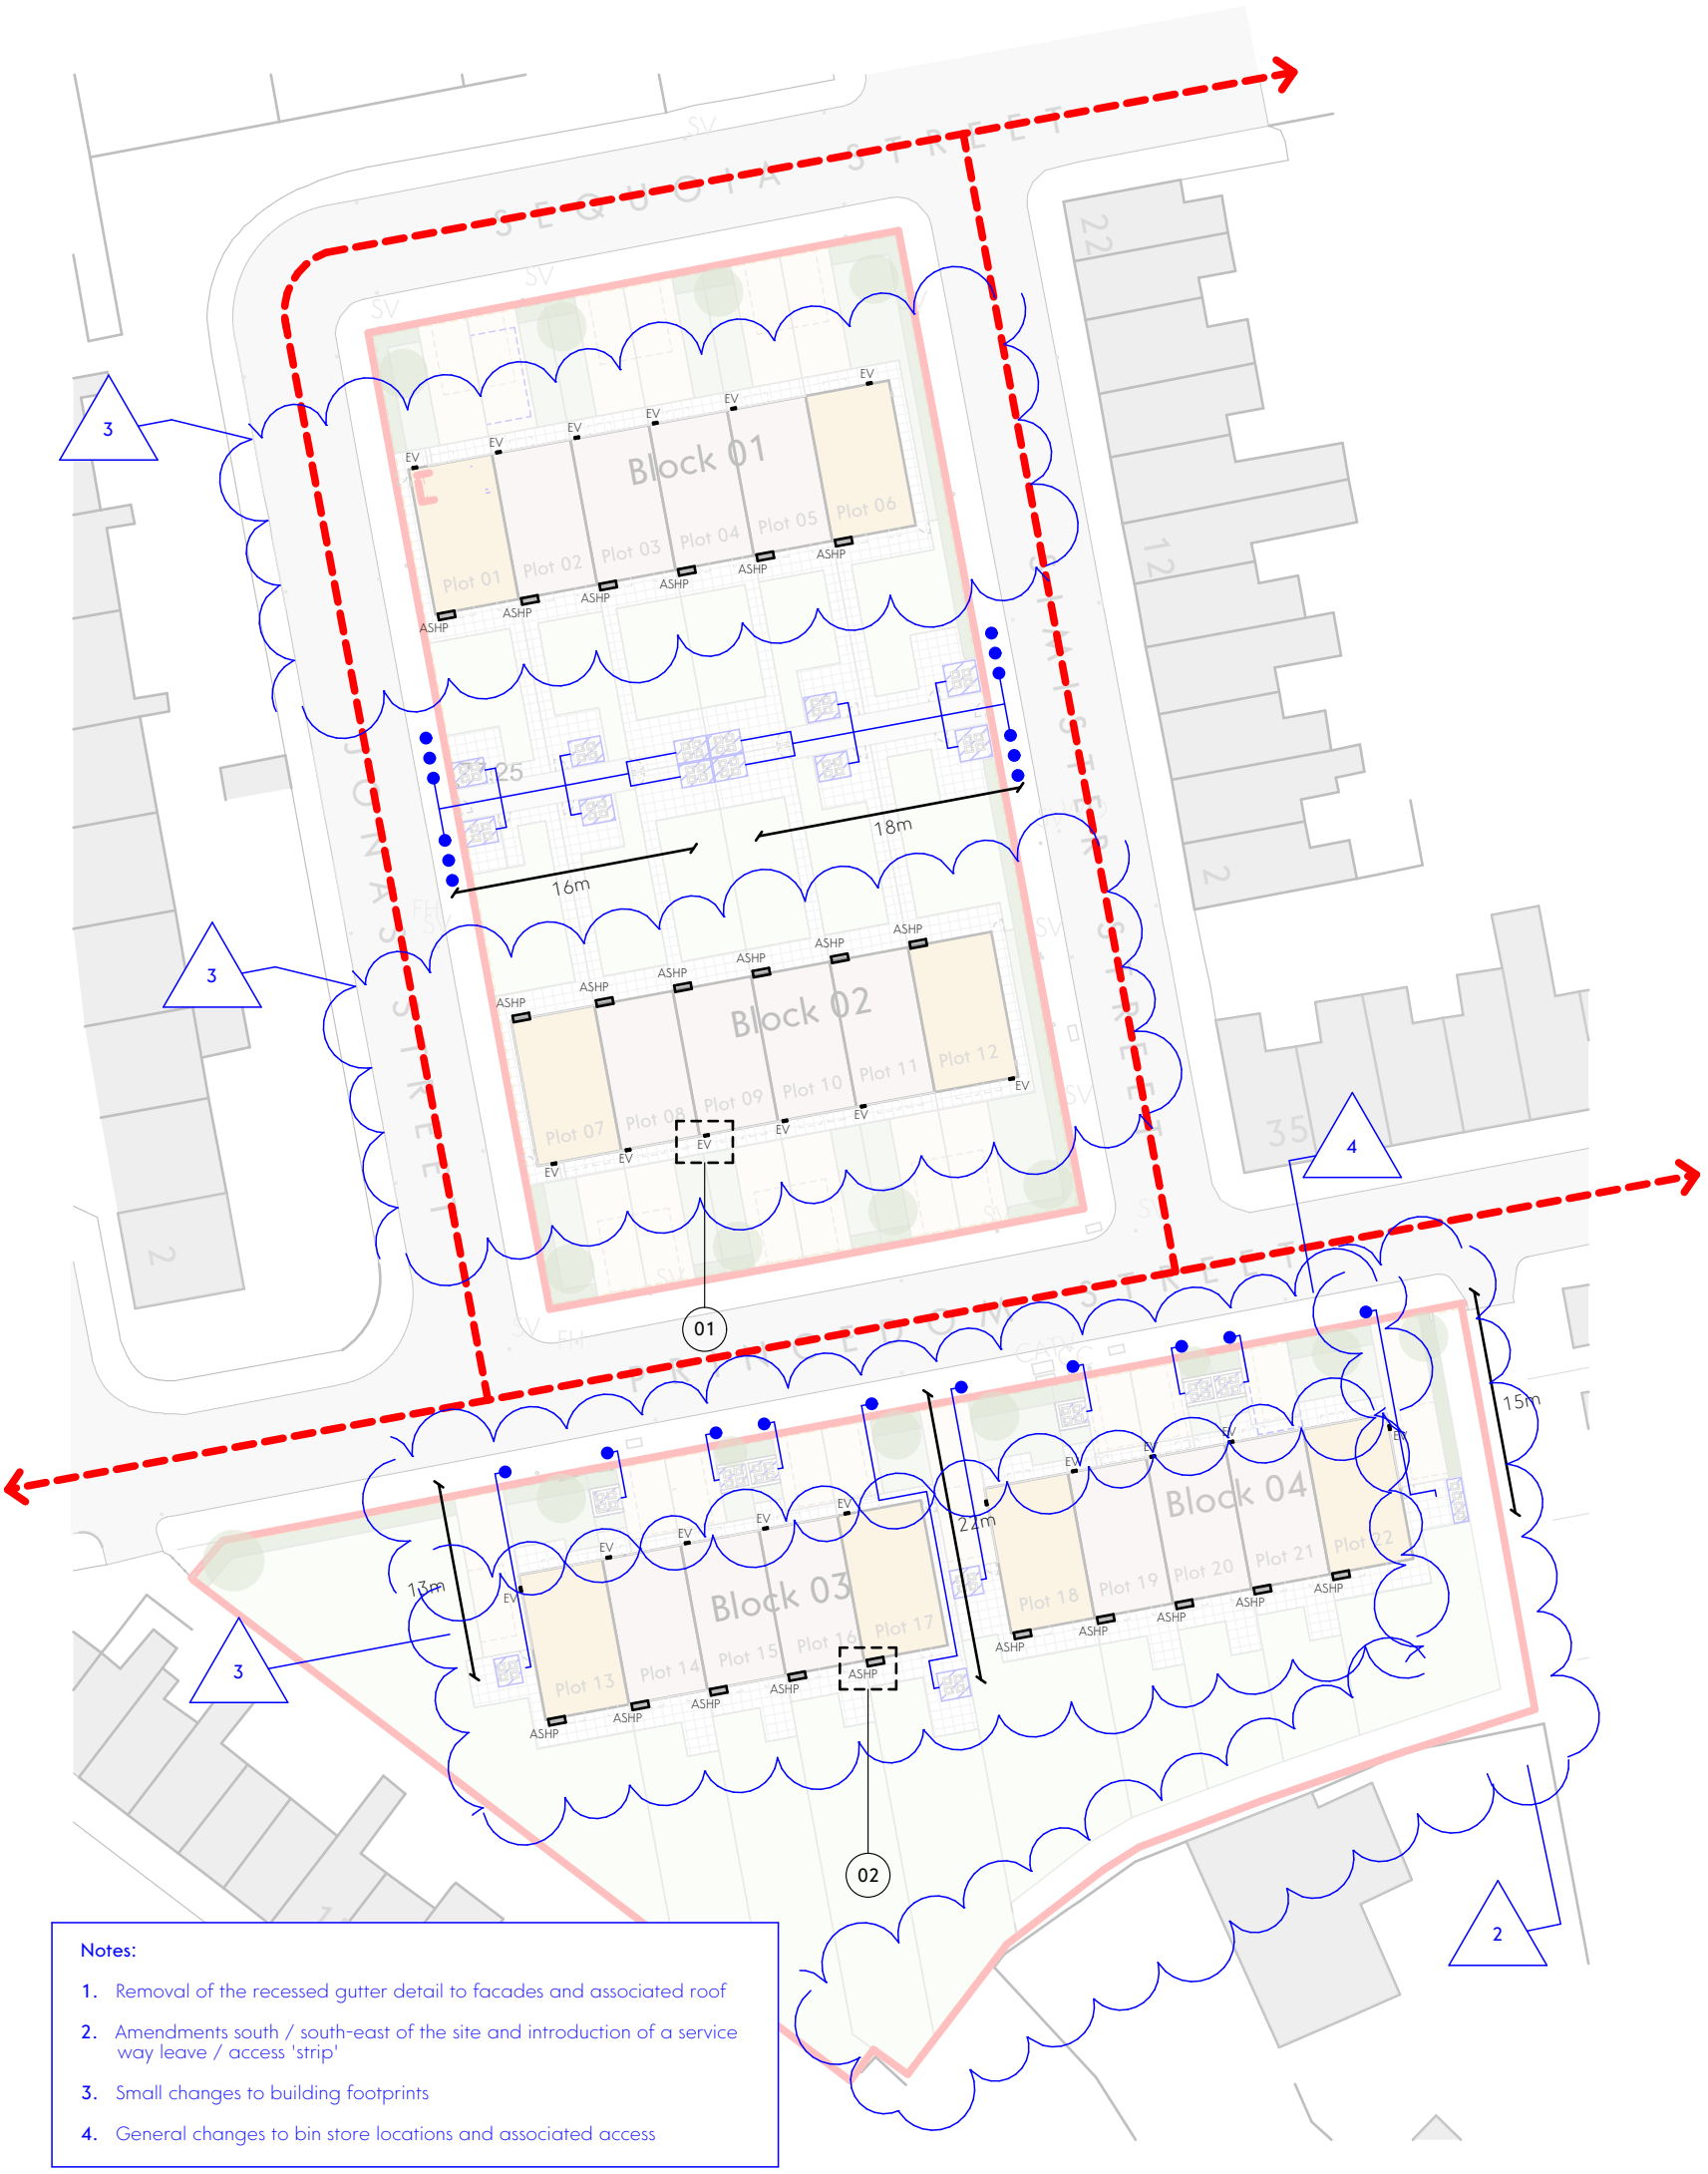


Notes:

1. Removal of the recessed gutter detail to facades and associated roof
2. Amendments south / south-east of the site and introduction of a service way leave / access 'strip'
3. Small changes to building footprints
4. General changes to bin store locations and associated access


KEY

- Site Boundary
- Proposed Bin Lorry Route
- Proposed Bin Pull
- New bin collection point
- Bin Stores in Rear Gardens for 4x 240 Litre Bins
- ASHP — Air Source Heat Pump
- EV — Electric Vehicle Charging Port

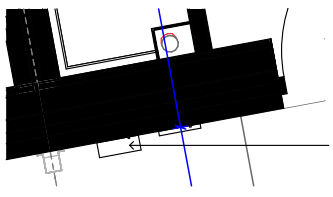

EV charging points. Each house is allocated with one by the parking space.

01 - EV Charging Ports
1:50

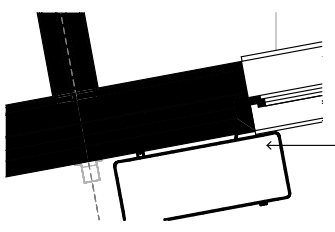

Air Source Heat Pump condenser unit located on rear elevation.

02 - ASHP Location
1:50

N

This drawing is the property of GWP Architecture. Copyright is reserved by them and the drawing is issued on the condition that it is not copied, reproduced, retained, or disclosed to any unauthorised person, either wholly or in part, without the consent in writing of GWP Architecture.

All drawings and specifications should be read in conjunction with the project health and safety plan; any possible conflicts should be presented to the Planning Coordinator.

All work to be carried out in accordance with current Building Regulations.

Contractors must verify all dimensions at the job before commencing any work or making shop drawings.

Written dimensions should be taken. Do not scale off drawing. Do not take digital dimensions from this drawing.

Any discrepancies to be reported to the Architect.

0 10m 20

Scale - 1:500 @A3

Rev	Date	Comment	Dr	Ch
C02	11.12.24	Issue for S73	CT	DT
C01	10.12.24	Construction Issue	EA	CT
P03	31.10.24	Issued to planning	EA	CT
P02	28.10.24	Updated with EV and ASHP	JB	DT
P01	18.10.24	First Issue	JB	DT

BIMcloud: NewBIMServer - BIMcloud Basic for Archicad 28/Princedom Street - (515)2421-GWP-01-XX-M3-A-P02

GWP Job Reference
(515)2421

Job Title
Princedom Street

Client
JOHN SOUTHWORTH
BUILDING FUTURES TODAY

Proposed Waste Management, EV Charging & ASHP Locations

Name	(515)2421-GWP-01-ZZ-D-A-(90)-0005		
Scale	1:500@A3	Revision	C02
Drawn/Checked	JB / DT	First Issue	18.10.24
Drawing Status	A5 - Construction		

CHARTERED ARCHITECTS
INTERIOR DESIGNERS
SPACE PLANNERS
PROJECT MANAGERS
LANDSCAPE ARCHITECTS

Bracken House, Lidgett Lane, Leeds LS8 1PQ
+44(0)113 266 6044 (t) | +44(0)113 268 1859 (f)
architecture@gwp-arch.com | www.gwp-arch.com