
Do not scale from this drawing. All dimensions to be checked on site prior to manufacture and construction. This drawing is the property of Harrison Ince Holdings Limited and should not be reproduced without permission.
All discrepancies to be brought to the attention of the architect immediately.
This drawing is to be read in conjunction with the specification / bill of quantities and related drawings.

REVISIONS			
-	FIRST ISSUE	05.12.24	GW

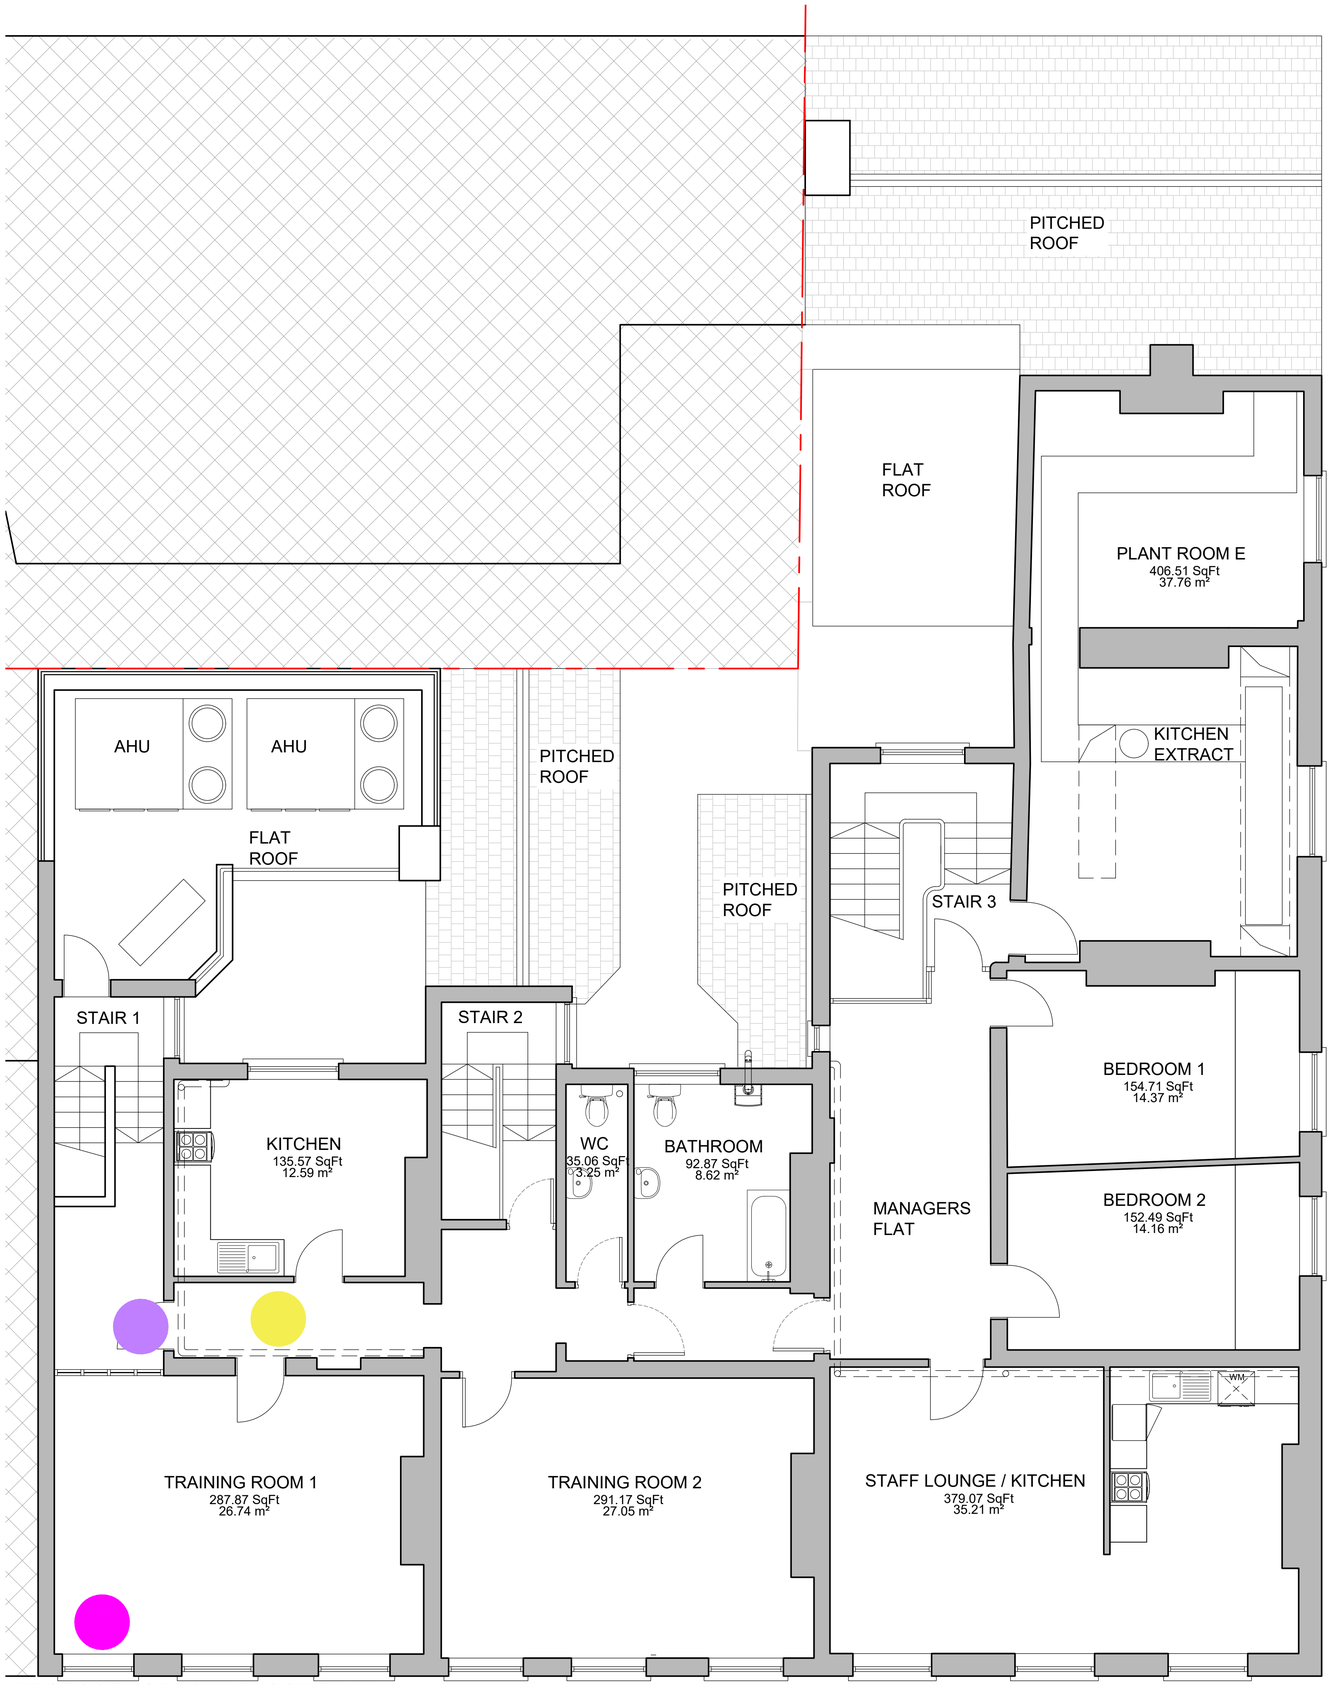

PROPOSED SECOND FLOOR PLAN
Scale 1:50

LEGEND

- CABLE ROUTE
- ADDITIONAL WIRELESS ACCESS POINTS
- EXISTING WIRELESS ACCESS POINTS
- WIRELESS ACCESS POINTS TO RELOCATE (PROPOSED LOCATION)
- WIRELESS ACCESS POINTS TO RELOCATE (EXISTING LOCATION)
- FORTINET 4G DEVICE

@1:50 scale
0 1m
0.5m 2m 5m

HARRISON INCE
ARCHITECTS INTERIOR DESIGNERS
SUN HOUSE
2-4 LITTLE PETER STREET
KNOTT MILL
MANCHESTER
M15 4PS
TEL: 0161 236 3650
EMAIL: enquiries@harrison-ince.co.uk

CLIENT	JD WETHERSPOON PLC
PROJECT	THE WATERHOUSE 67-71 PRINCESS ST, MANCHESTER, M2 4EG
TITLE	PROPOSED SECOND FLOOR PLAN
DATE	DECEMBER 2024
SCALE	1:50 @ A1
JOB NO.	PN2103 - 20
DWG. NO.	AL04
DRAWN	CAD/GW
CHECKED	