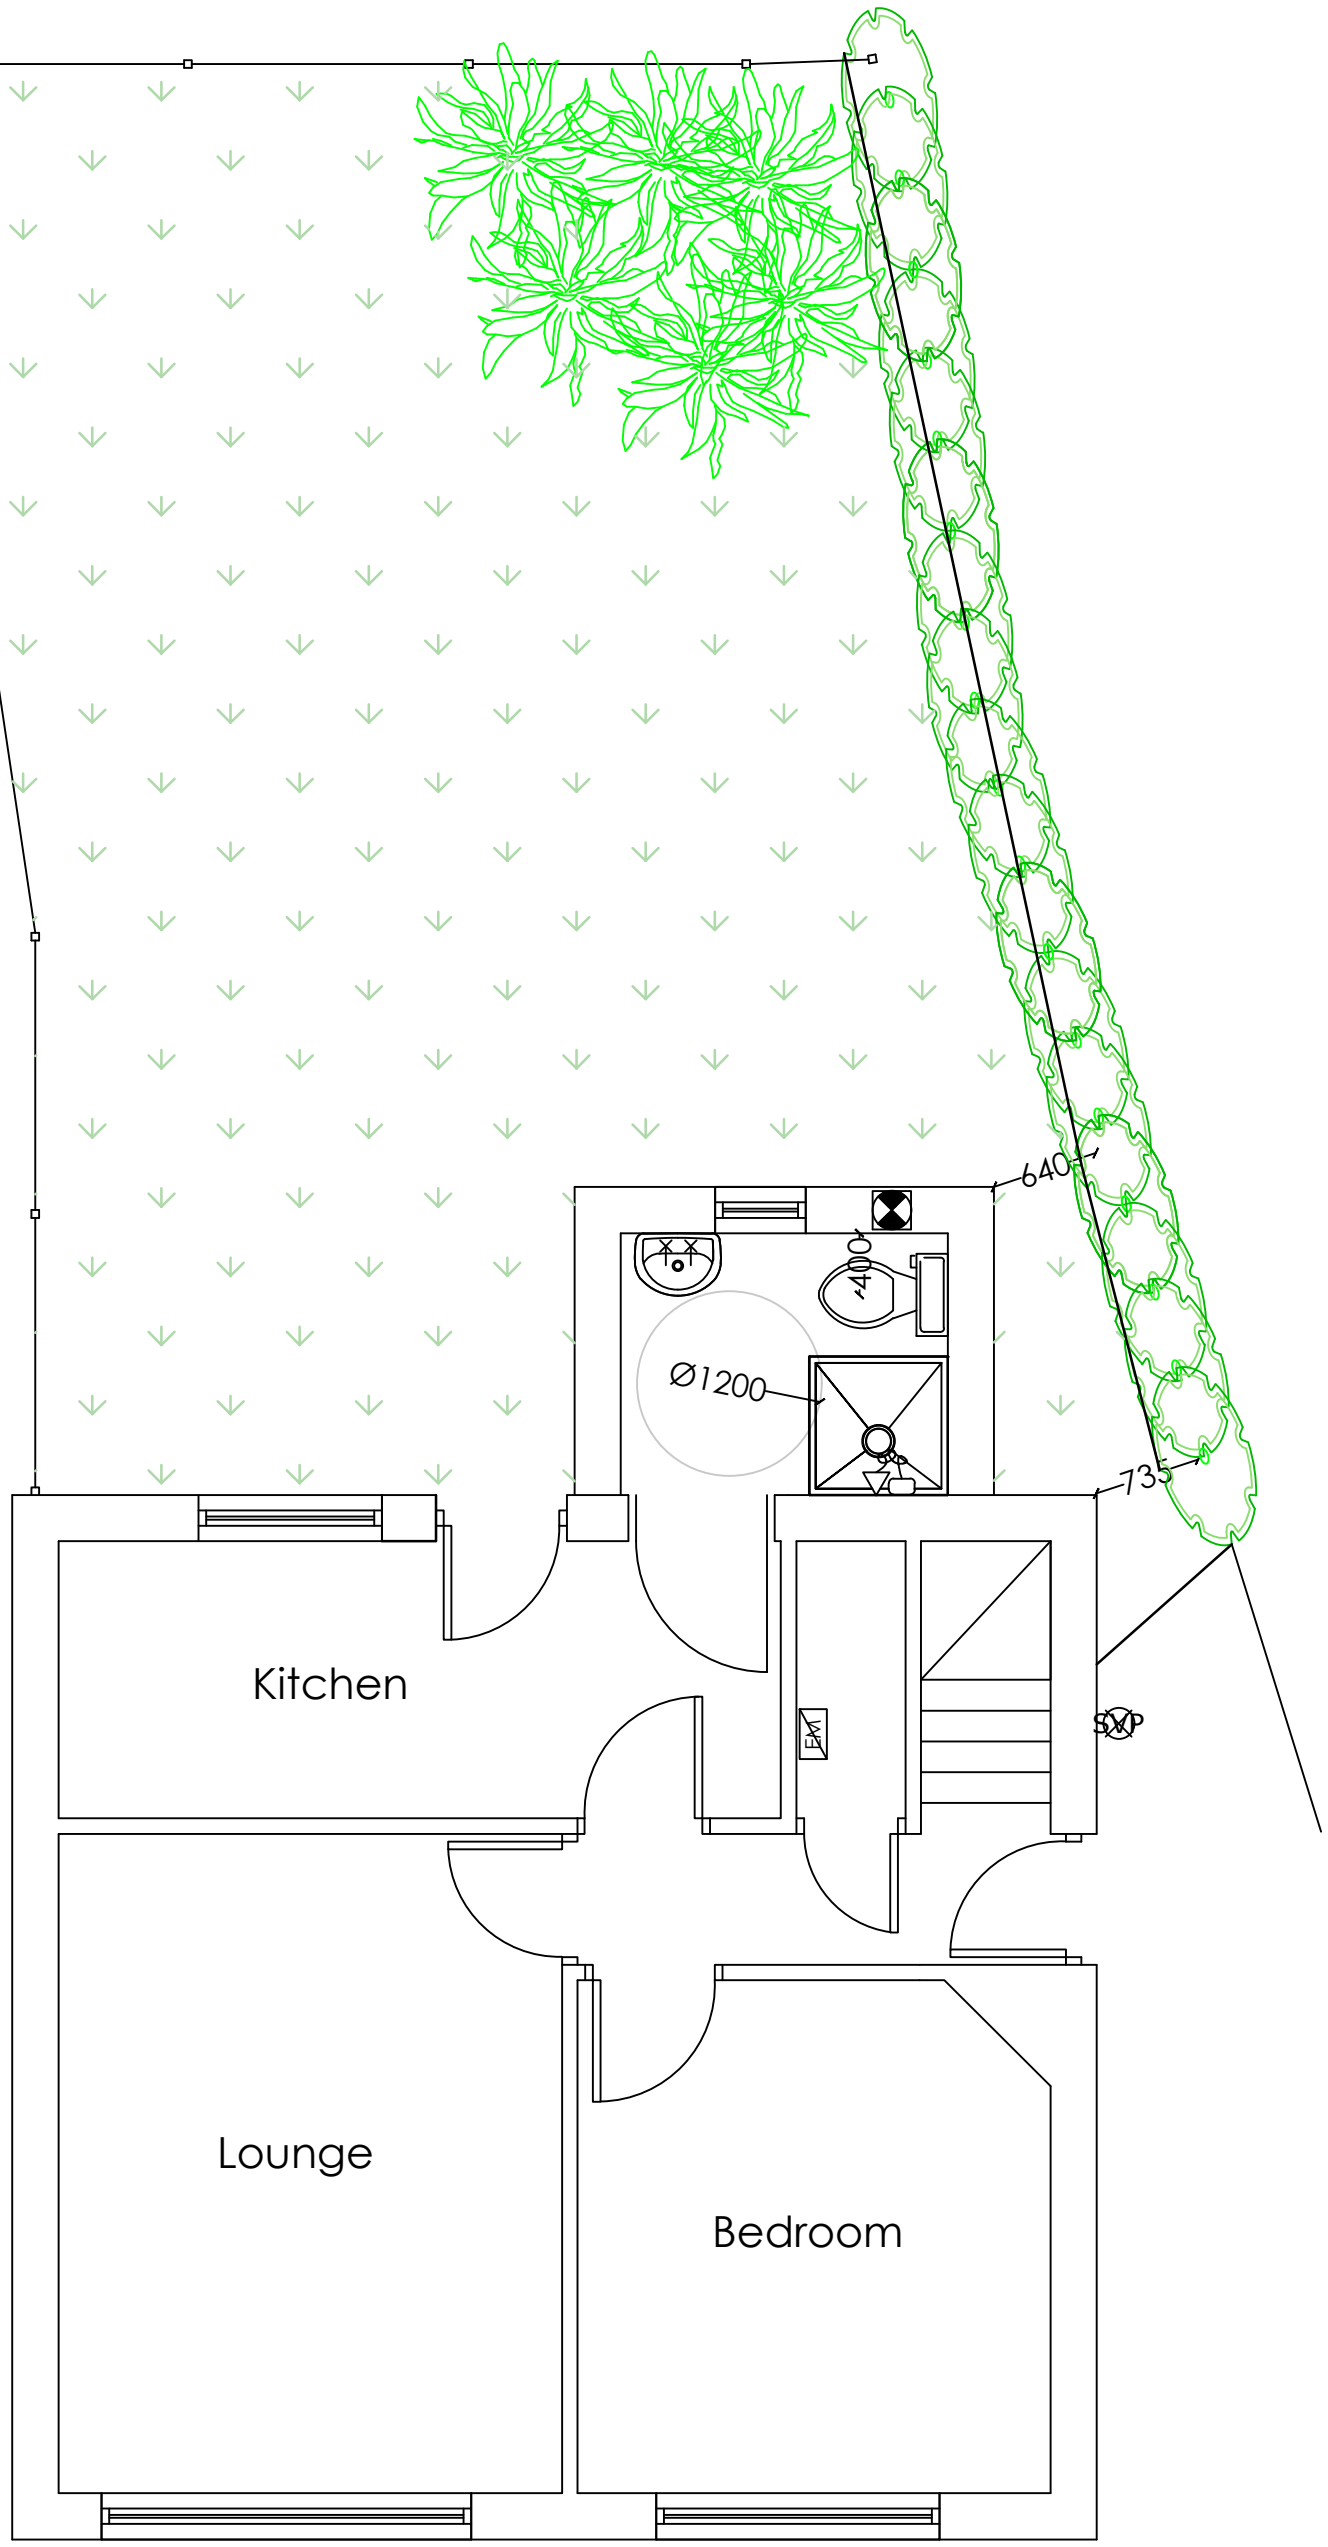


Proposed Ground Floor Plan

	Address: 45 Scotland Hall Road M40 2RE	
	Proposal : Proposed Ground Floor Plan	Revision: A - rear wall alteration to door/window detail
	Surveyed By: KSm	
	Scale: 1:50	Date: October 2024