



KEY PLAN
1:1000 @ A1

HOUSE TYPE 4A


CEILING HEIGHT LOWER THAN 1.5m

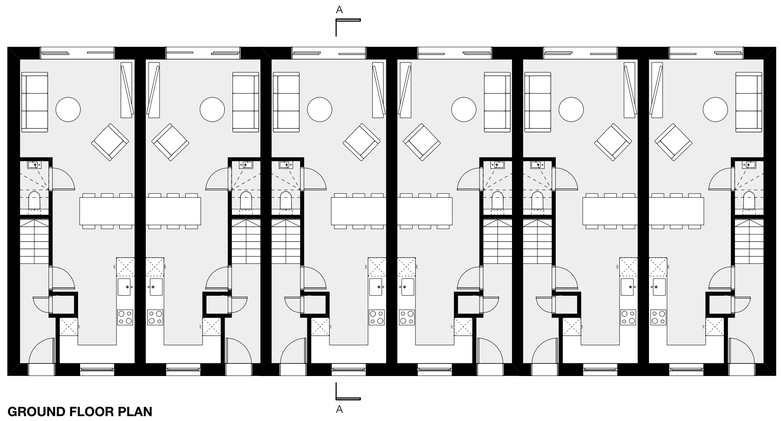


GROUND FLOOR PLAN
1:100 @ A1

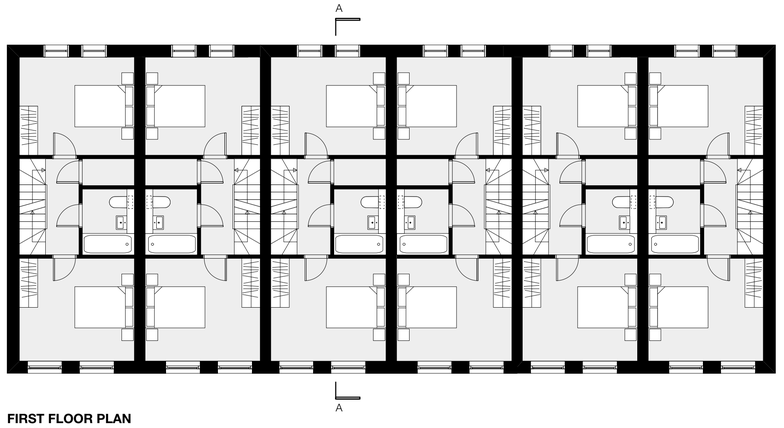

FIRST FLOOR PLAN
1:100 @ A1

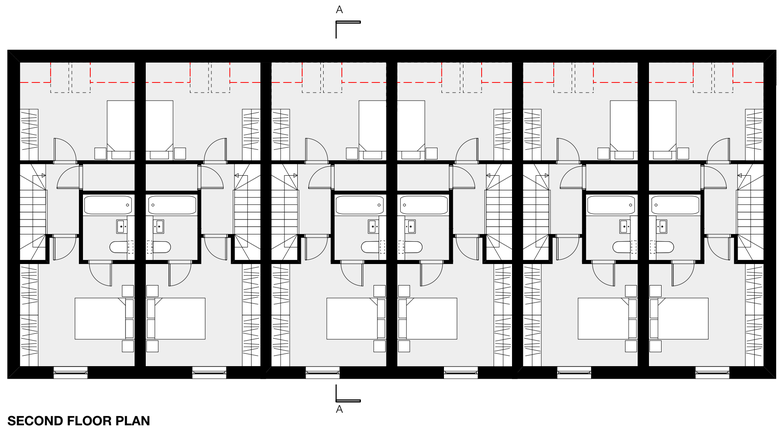

SECOND FLOOR PLAN
1:100 @ A1

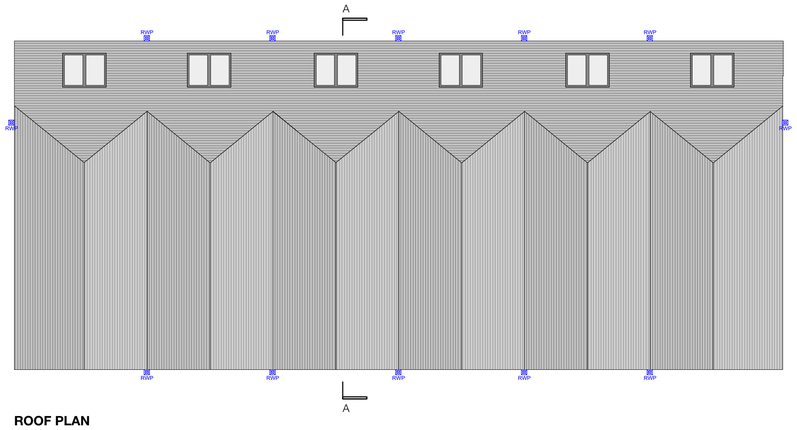

ROOF PLAN
1:100 @ A1

HOUSE TYPE 4A PLANS
1:100 @ A1

PLANNING

IMPORTANT NOTES:

REVISION	DATE	DESCRIPTION

CLIENT: VIEWS
PROJECT: LONGSIGHT CRICKET CLUB
ADDRESS:
DRAWING TITLE: HOUSE TYPE 4A PLANS
SCALE: 1:100 @ A1 **DATE:** AUGUST 2024
DRAWING NO: **A795_P_210**

OLLIER SMURTHWAITE ARCHITECTS
40 King Street, Manchester, M2 6BA
T 0161 883 0838
F 0161 883 0839
E mail@olliersmurthwaite.com

© Copyright Ollier Smurthwaite Architects