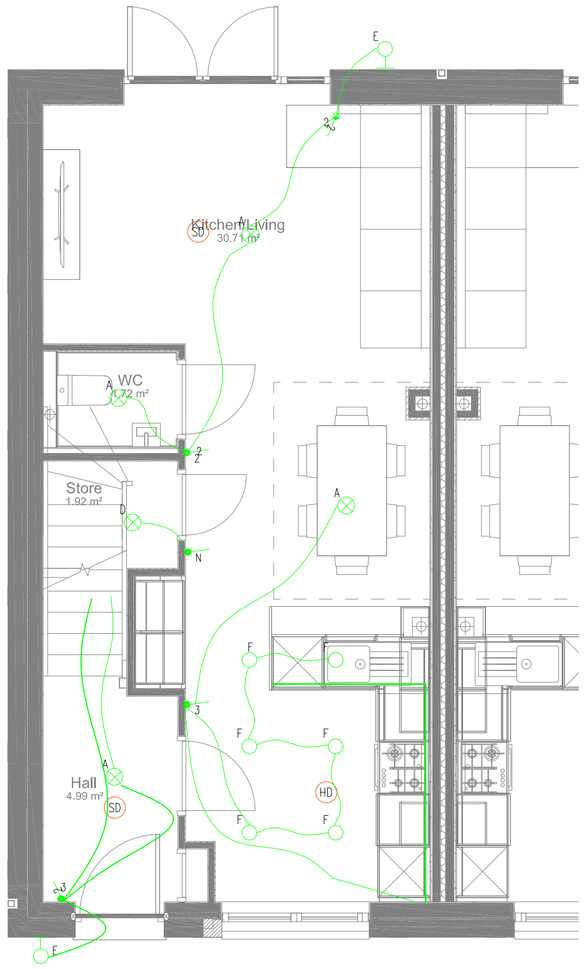

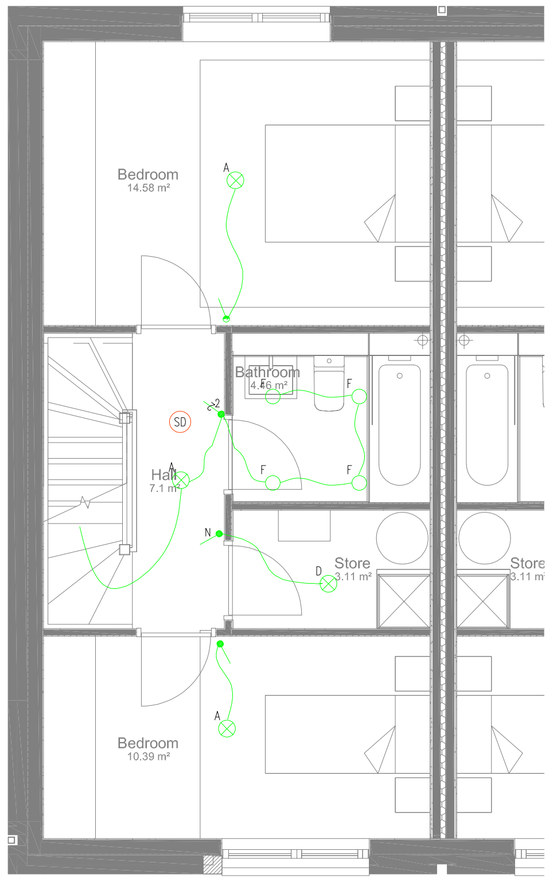

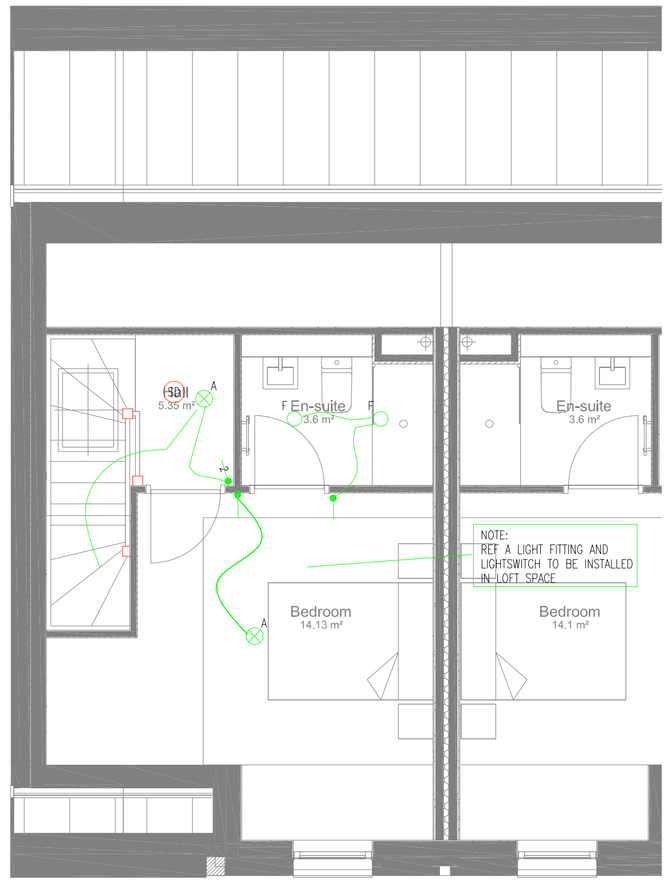

LIGHTING LEGEND

- A — PENDANT LUMINAIRE
- B — LIGHTING BAR C/W 4 NO LED SPOTS
- C — IP65 WHITE CIRCULAR LED BULKHEAD FITTING
- D — BATTEN LIGHT FITTING
- E — IP65 EXTERNAL LOW ENERGY LIGHT
- SINGLE GANG LIGHTSWITCH
- 2 — 2 WAY LIGHTSWITCH
- 2 — 2 GANG LIGHTSWITCH
- N — LIGHTSWITCH C/W NEON INDICATOR SWITCH

(REFER TO LUMINAIRE SCHEDULE FOR FITTING TYPES)

FIRE ALARM LEGEND

- SD — SMOKE DETECTOR/SOUNDER, MAINS POWERED WITH BATTERY BACKUP
- HD — HEAT DETECTOR/SOUNDER, MAINS POWERED WITH BATTERY BACKUP

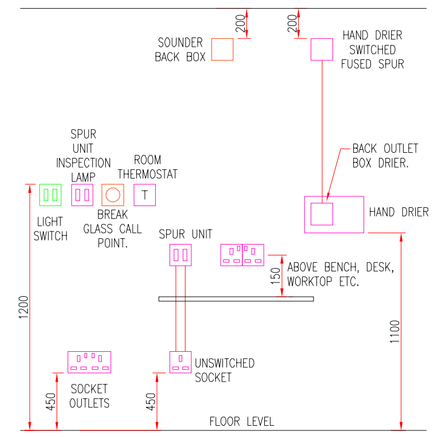

INDICATIVE FIXING HEIGHT DETAIL

SCALE N.T.S.

SMALL POWER LEGEND:

- UNSWITCHED SINGLE SOCKET OUTLET
- SWITCHED SINGLE SOCKET OUTLET
- SWITCHED DOUBLE SOCKET OUTLET
  USB–DOUBLE SOCKET C/W DUAL USB OUTLETS
- CT — SWITCHED DOUBLE SOCKET OUTLET MOUNTED 150mm ABOVE KITCHEN COUNTER
- SWITCHED FUSED CONNECTION UNIT
  EF–EXTRACT FAN
  MVHR–MVHR UNIT
  CYL–CYLINDER
  MG–MULTIGANG GRID SWITCH FOR ISOLATION OF KITCHEN APPLIANCES
- CK+H — LOW LEVEL UN–SWITCHED CONNECTION POINT FOR OVEN AND FLEX OUTLET PLATE FOR HOB
- CK — 45A COOKER CONTROL UNIT C/W LED MOUNTED 150mm ABOVE KITCHEN COUNTER FOR ISOLATON OF OVEN AND HOB
- DUAL RCD RESIDENTIAL CONSUMER UNIT
- TV — TV AERIAL POINT
- SAT — SATELITE TV POINT
- BT TELEPHONE OUTLET
- CAT 6 DATA OUTLET
- SS — SHAVER SOCKET OUTLET
- INCOMING ELECTRIC SUPPLY AND METER
- IA — UNSWITCHED FUSED CONNECTION UNIT FOR FUTURE INSTALLATION OF INTRUDER ALARM
- ELECTRIC PANEL HEATER
- HEATING PROGRAMMER
- HH — HEATING HUB
- EVC — ELECTRIC VEHICLE CHARGING UNIT
- DB — DOORBELL
- DOORBELL CHIME
- TOWEL RAIL AND FLEX OUTLET
- 32 — 32A SP&N ISOLATOR FOR HEAT PUMP

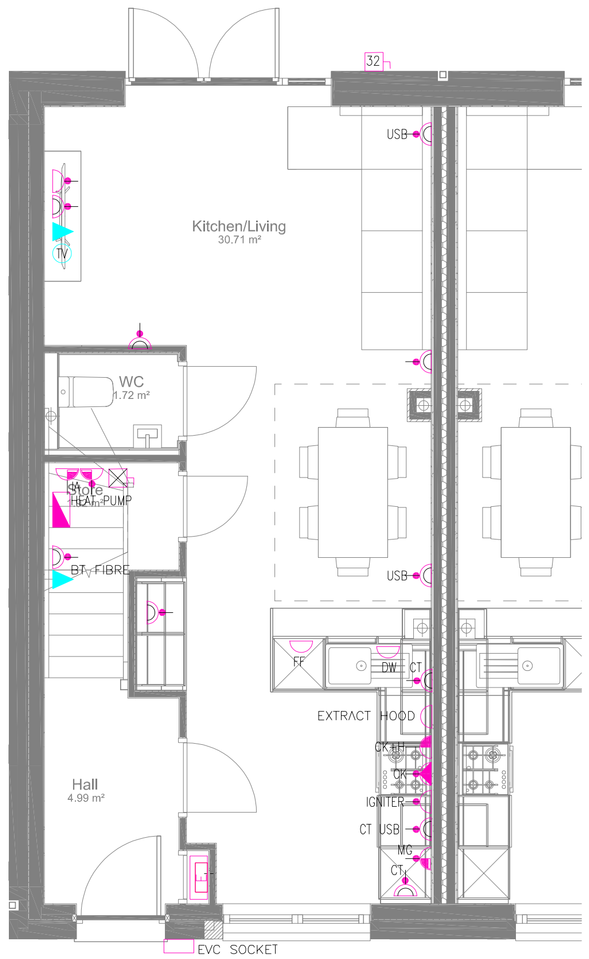

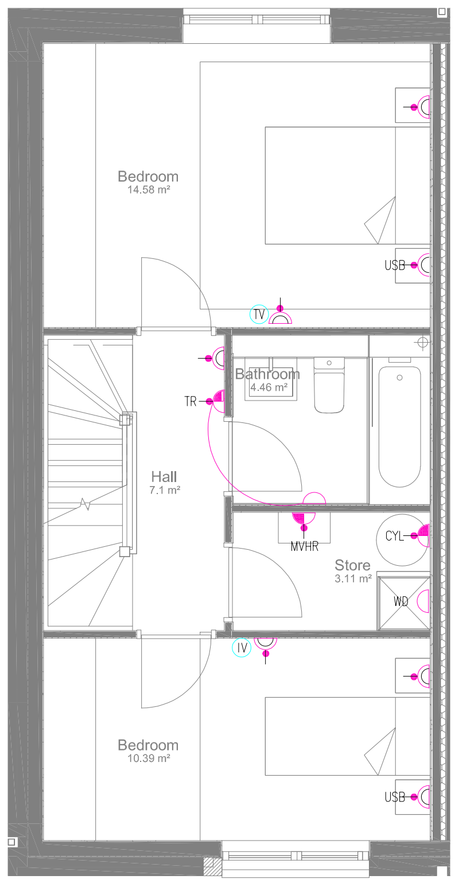

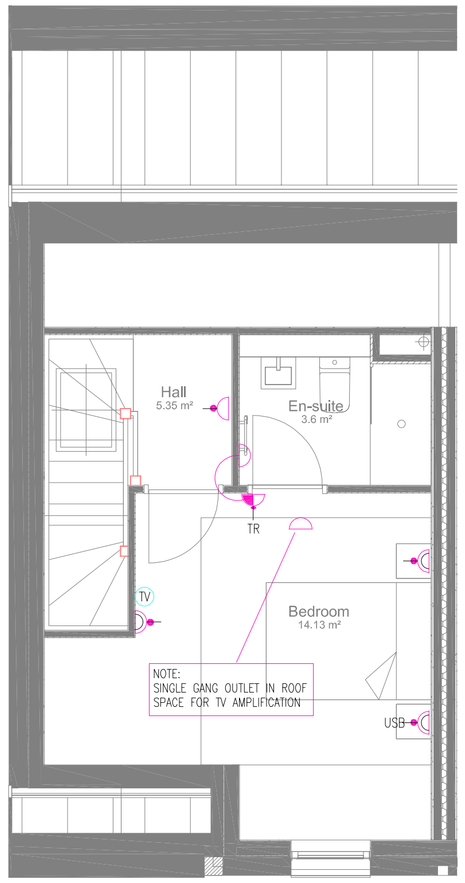

Rev - A - 28.02.23 Updated to latest layout.

DW HARGREAVES ELECTRICAL CONTRACTORS

92-94 Buttermarket Street, Warrington, Cheshire, WA1 2NZ

Tel: 01925 414884
Email: cal@dwhargreaves.co.uk

Project.

DOWNLEY DRIVE
ANCOATES
MANCHESTER

Work's.

ELECTRICAL SERVICES
PROPOSED 3 BED, 5 PERSON SHARED OWNERSHIP

Date: FEB 2023	*Scale. 1:50 @ A1*
Drn By. DMH	*Checked By. CP*
Rev - A	*Drawing No. E02*

STATUS - APPROVAL