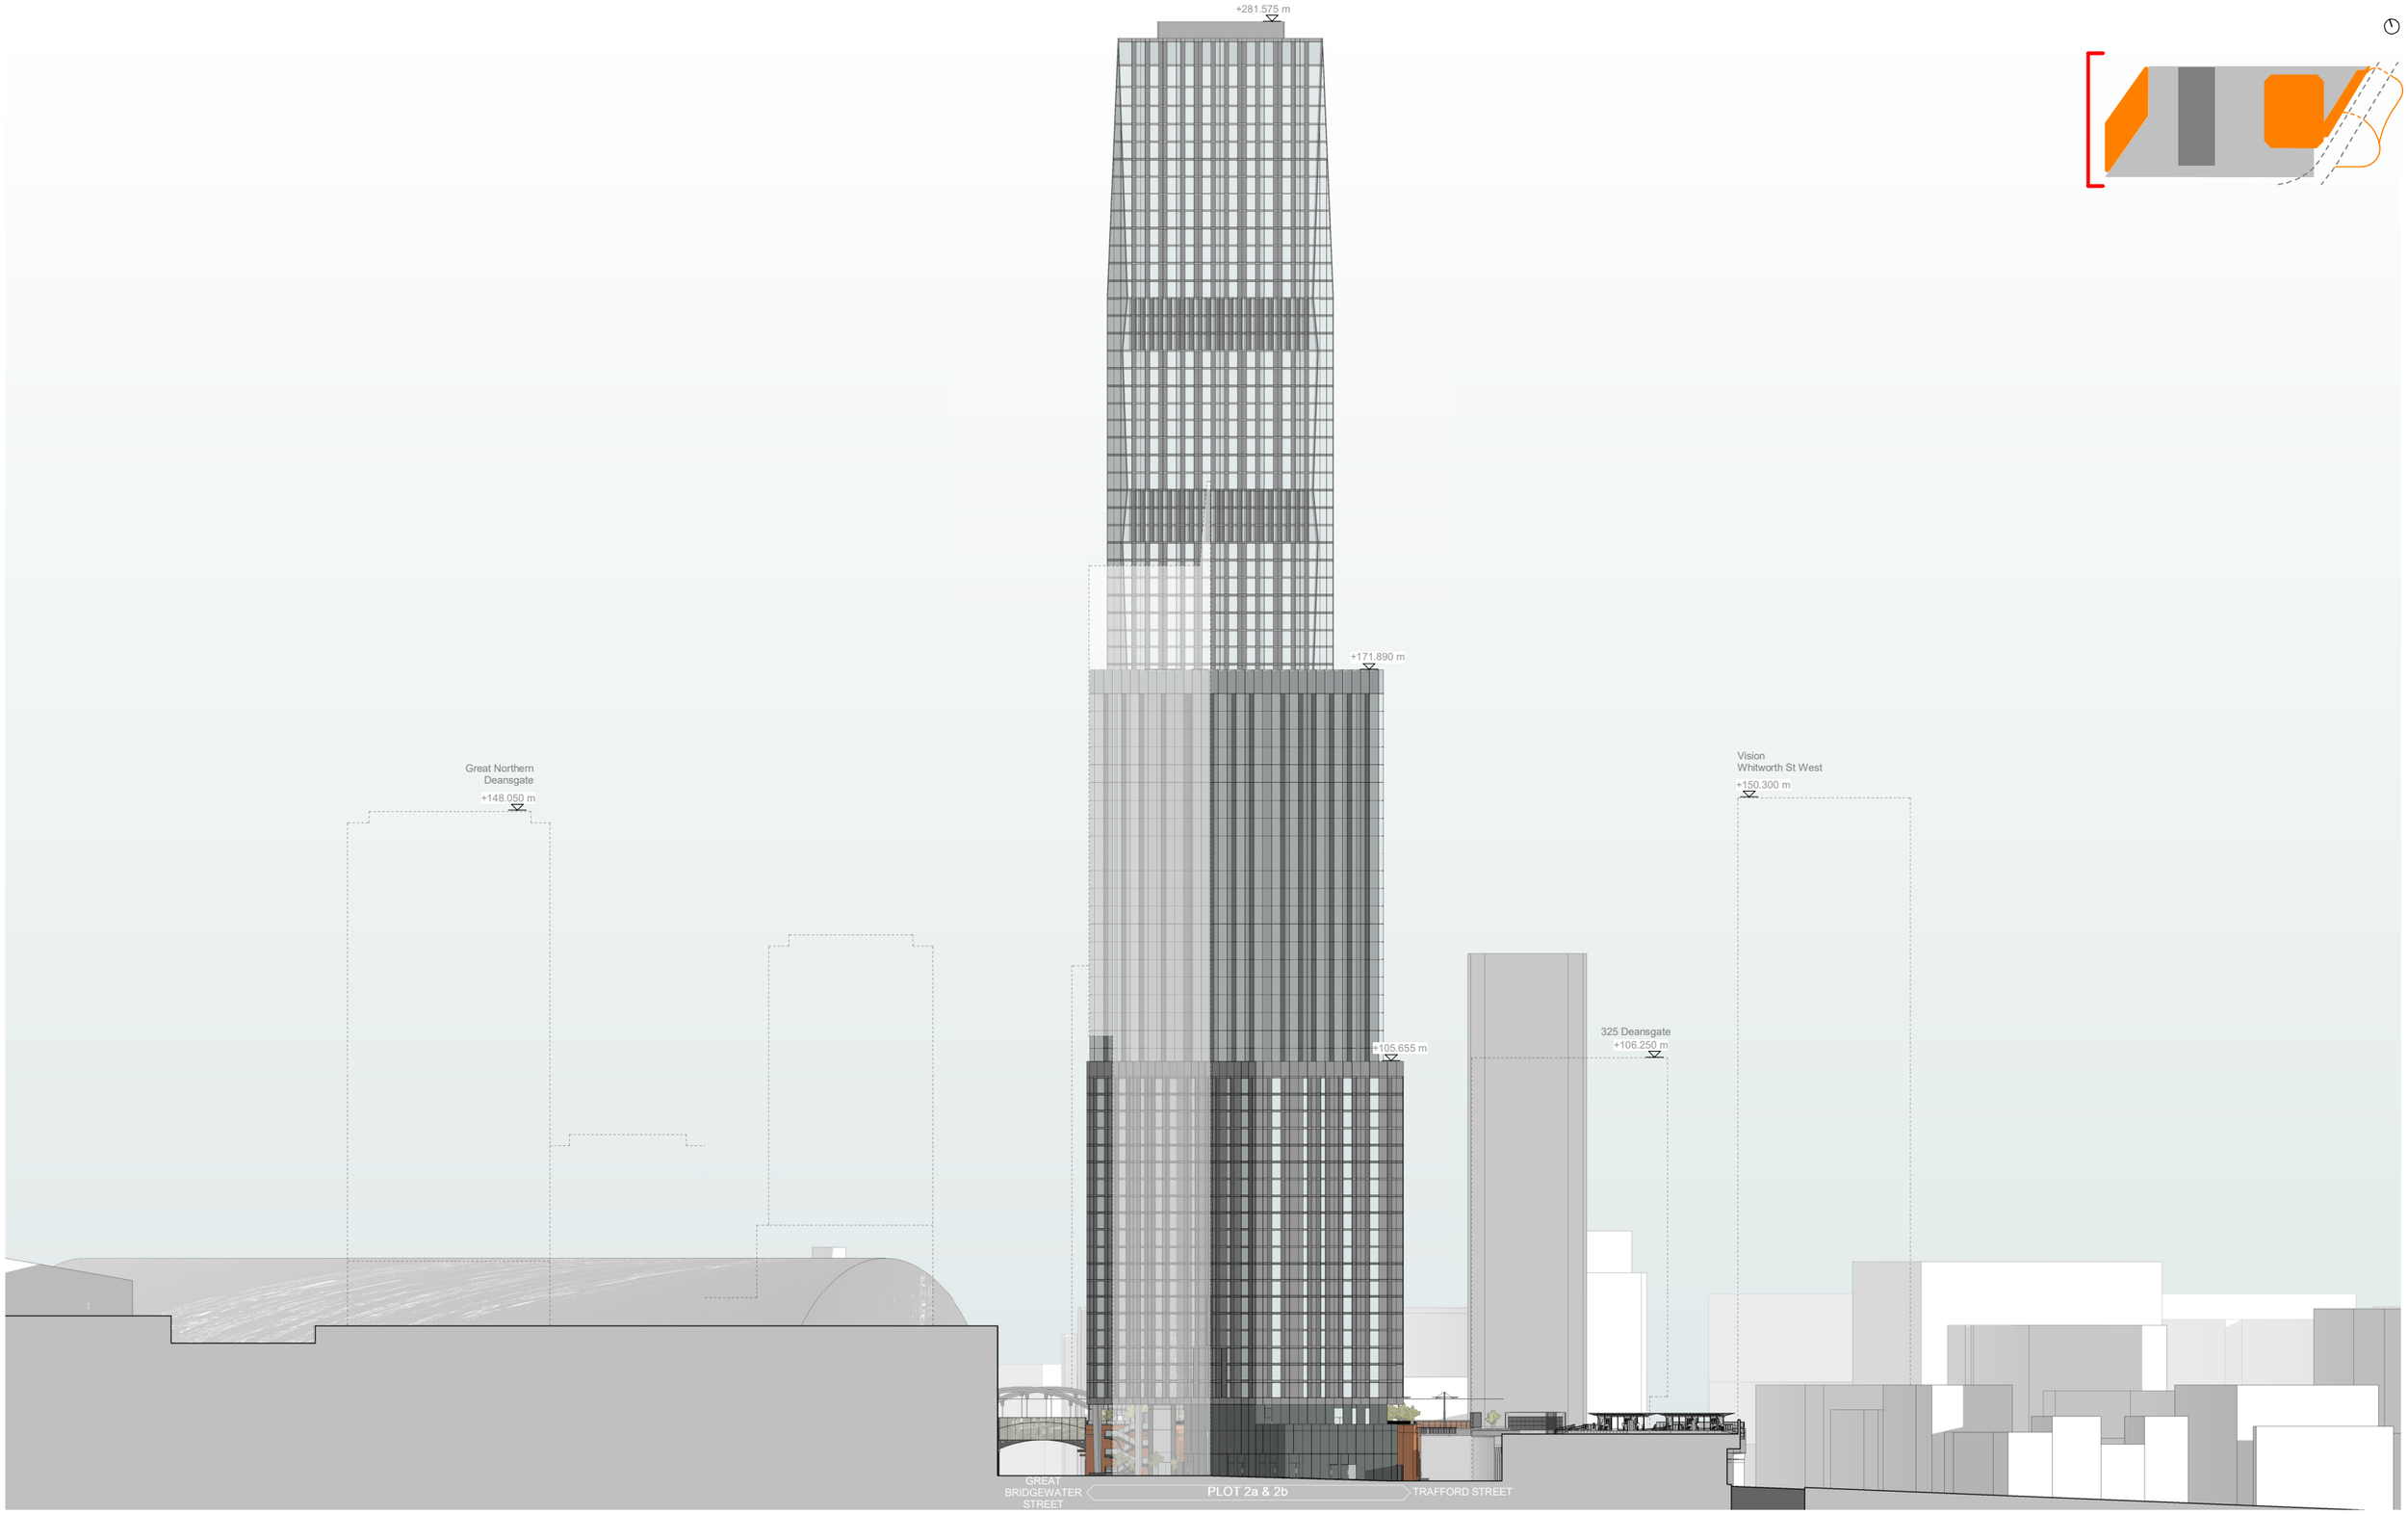



This drawing is copyright
Do not scale off dimensions.
All dimensions to be checked on site by Contractor.
Contractor to report any dimensional discrepancies, errors or omissions prior to commencing on site.

SCALE 1:500

0 10m 20m 30m 50m

| Rev | Date | Description |
|---|---|---|
| P01 | 26-03-2024 | Planning Issue |
| P02 | 31-10-2024 | Planning Issue - Hotel & Residential |

Project Title
Viadux Phase 2 - Plot 2a & 2b
Manchester

Drawing Title
Viadux Phase 2 - Plot 2a & 2b
Masterplan
West Elevation - Watson Street

Job No
10448

Scale
1:1000 @ A3
1 : 500 @ A1

Status
PLANNING

SHP Drawing Code
10448-SHP-ZZ- A-B5D9-G100-EL-EW-001

Revision
P02

simpsonhaugh
Manchester
+44 (0)161 835 2345
London
+44 (0)20 7549 4000

© SIMPSONHAUGH ARCHITECTS LTD 2024