NOTES:


Do not scale off this drawing.

Any errors or omissions to be reported to ROGER HARRISON ARCHITECTURE immediately.

This drawing and design is the copyright of ROGER HARRISON ARCHITECTURE and is not to be used for any purpose without their consent.



SHOPFRONT ELEVATION

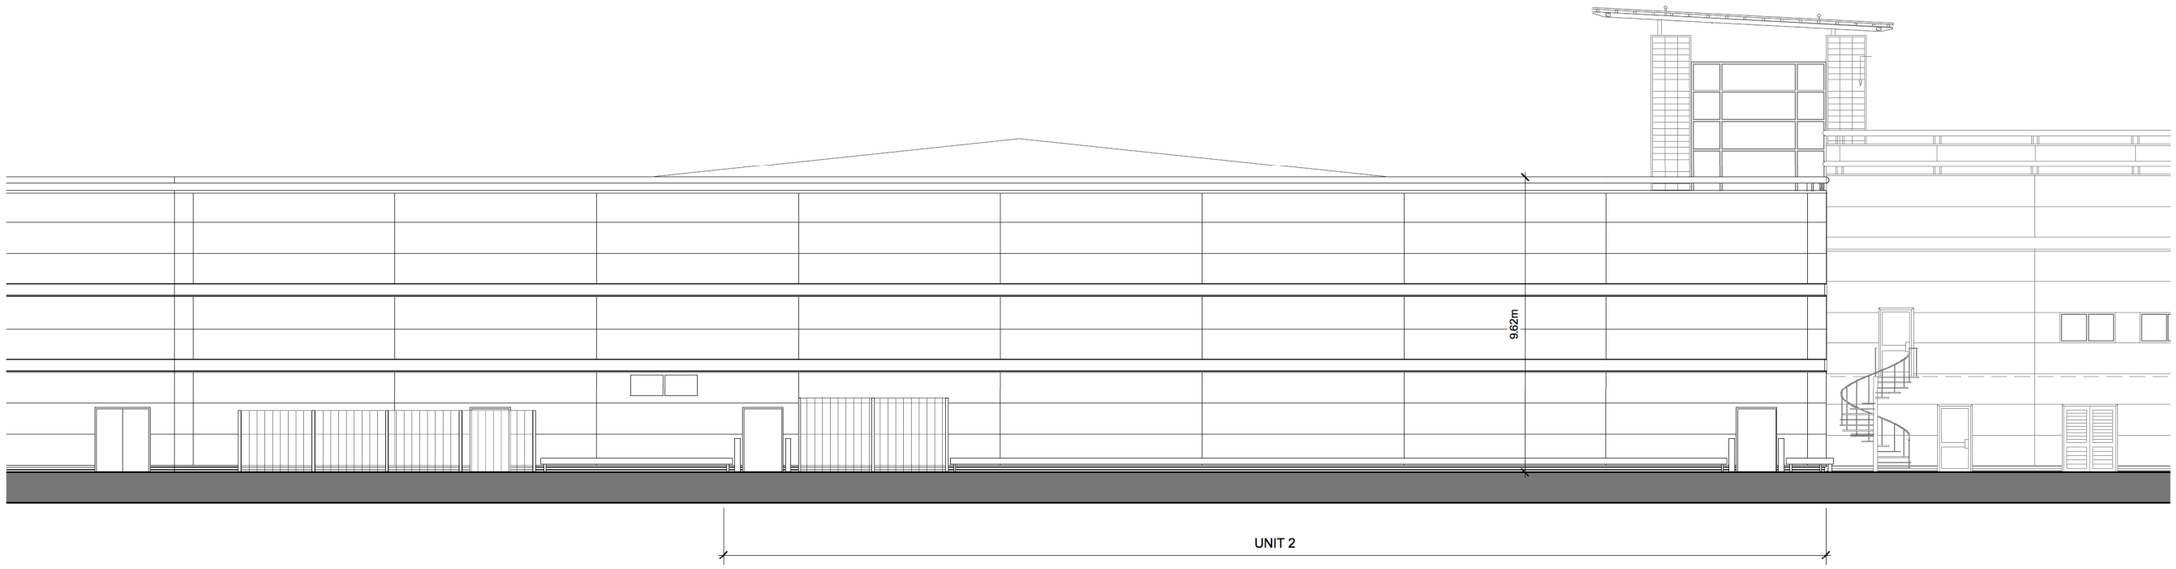

REAR ELEVATION

scale

0m 10m

rev	details	date

ROGER HARRISON ARCHITECTURE
30 Abbey Road, West Bridgford
Nottingham, NG2 5NF
T: 0115 837 1895
E: studio@rharrison.co.uk
W: www.rharrison.co.uk

Project:
Dunelm, Manchester

Client:
Dunelm (Soft Furnishings) Ltd

Drawing:
Elevations
AS EXISTING

Date: 9.9.24

Scale: 1:200 @ A3

Drawing Number:
RHA2414-0105a