


- Dimensions are all in millimeters, unless stated otherwise.
- It is the recipients responsibility to print this document to the correct scale.
- All the relevant drawings and specifications should be read in conjunction with this drawing.

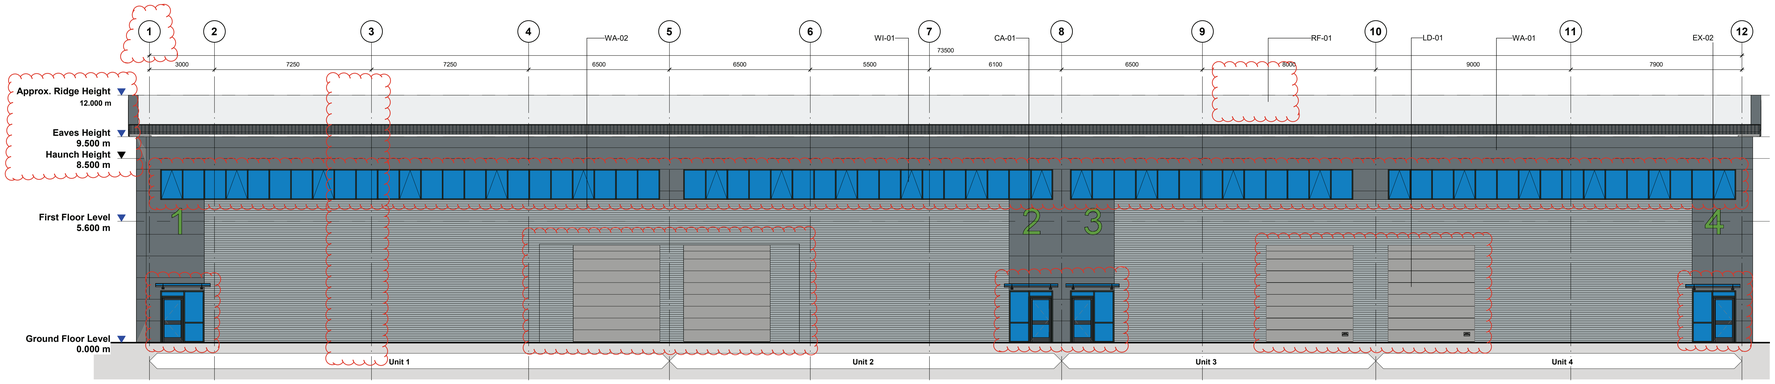


Proposed Front Elevation

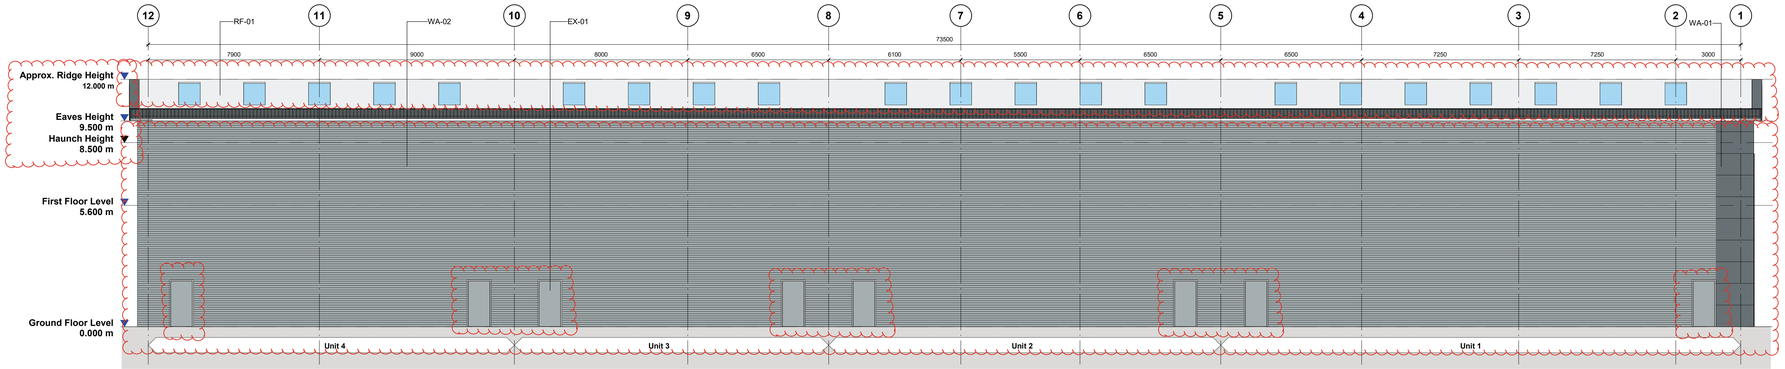


Proposed Rear Elevation

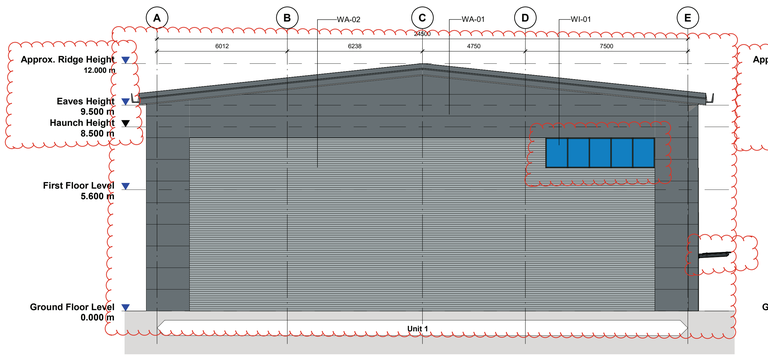


Proposed Side (Left) Elevation

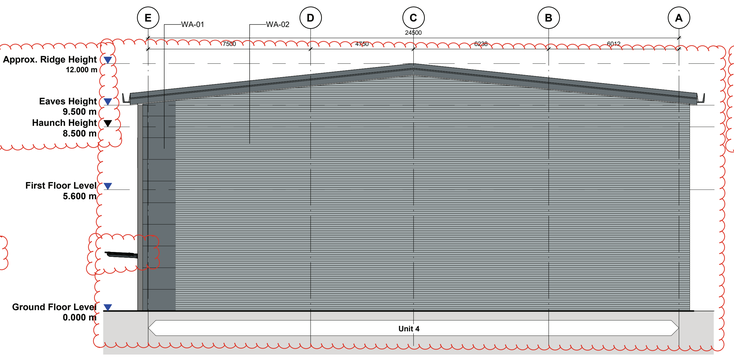

Proposed Side (Right) Elevation

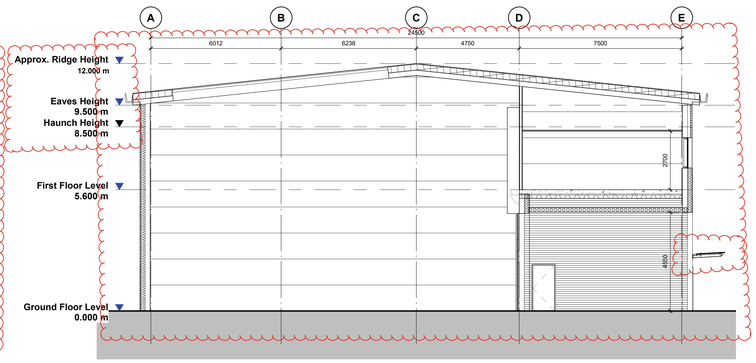

Section AA

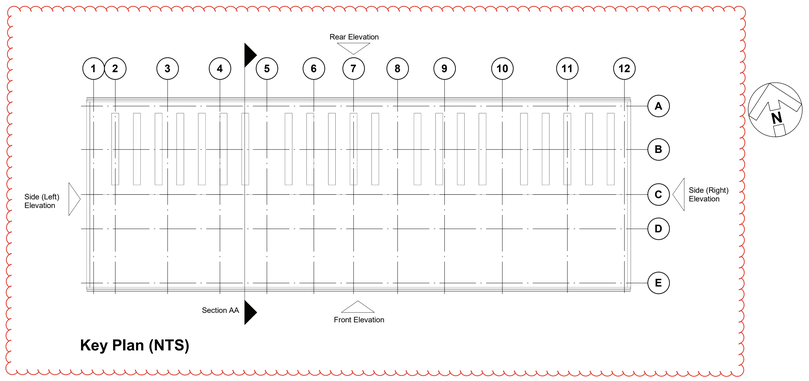

Key Plan (NTS)

Refer to Proposed Site Plan ref: 23168-UMC-01-XX-DR-A-1301-Unit 1 - Building Elevations-P.12

Material Key	
Key Value	Material
CA-01	Glazed canopy to project 1.2m on support rods. Glazing: Grey tinted. Frame Colour: Anthracite (RAL 7016)
EX-01	Steel insulated security door & frame Colour: To match adjacent cladding
EX-02	Comar 7Pi Thermally Broken Doors. Finish: Polyester powder coated. Glazing: Grey tinted. Frame Colour: Anthracite (RAL 7016)
LD-01	Loading dock door Colour: Slate Grey
RF-01	Trapezoidal profiled roof cladding panels.
WA-01	Horizontally laid Microrib cladding panel system Colour: Merlin Grey (RAL 180 40 05
WA-02	Horizontally laid trapezoidal profiled cladding panel system Colour: Gull Grey (RAL 240 80 05)
WI-01	Thermally broken polyester powder coated aluminium windows Glazing: Grey tinted. Frame Colour: Anthracite (RAL 7016)

rev	amendments	by	ckd	date

Crab Tree Lane,
Manchester

Unit 1-4 - Building Elevations

Information Container LOIN	
LOD 1	LOI 1

PLANNING

THIS DRAWING IS FOR PLANNING CONSIDERATION ONLY AND SHOULD NOT BE USED FOR ANY OTHER PURPOSE

Newark Beacon, Cafferata Way, Newark, Nottinghamshire, NG24 2TN
t: +44 (0)1636 653027 f: +44 (0)1636 653010 e: info@umcarchitects.com

RIBA PoW Stage:	Stage 2 - Planning
Document Suitability:	S3
Drawn / Checked:	BB/JC
Date:	03/11/23
Scale:	As indicated @ A0
UMC Project Number:	23168

Document Reference:	Drawing no:	Revision:
23168 -UMC -01 -XX -DR -A-	1301	P.01

1m SCALE 1:100