
DO NOT SCALE FROM THIS DRAWING
ALL DIMENSIONS MUST BE CHECKED ON SITE BY CONTRACTOR PRIOR TO CONSTRUCTION

SCOPE OF REMEDIAL WORKS

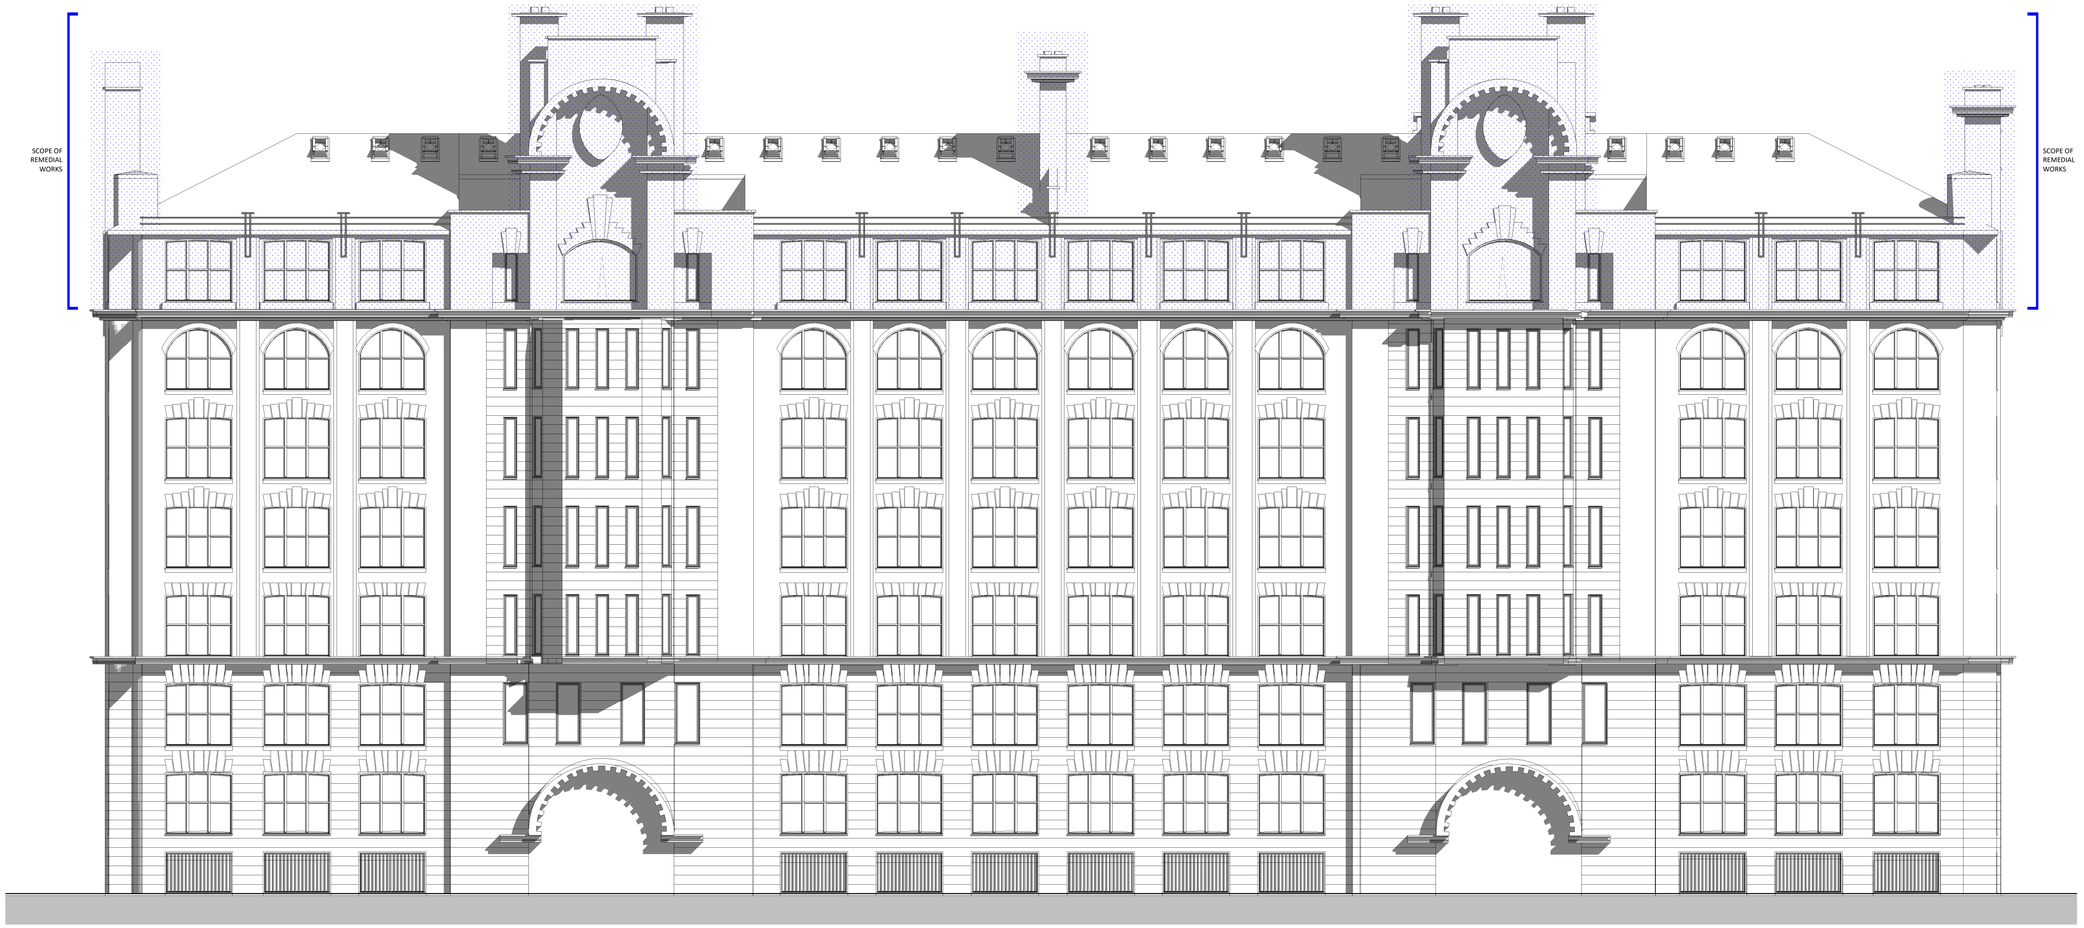

SCOPE OF REMEDIAL WORKS

Proposed Front Elevation - Whitworth Street

1 : 100

Key

Repointing

New lead works*

*Code lead 4 for smaller sheets/flashings, Code lead 5 for larger sheets

Rev	Date	Int	Description

btp ARCHITECTS RIBA Chartered Practice

CLIENT:
Guinness Partnership

PROJECT:
India House Whitworth Street Manchester

DESCRIPTION:
Proposed Front Elevations

PURPOSE OF ISSUE:
S0

DRAWN BY:	CHECKED	DATE:	SCALE @ A1:
VS	ED	12/04/17	As indicated

JOB NO:	STATUS CODE:	DRAWING NO:	REV
4545	S0	200	

FILE IDENTIFIER:
IH-BTP-00-DR-A-4545_200

Elizabeth House 486 Didsbury Road Heaton Mersey Stockport SK4 3BS
0161 443 1221 info@bernardtaylor.co.uK www.btparchitects.co.uk