This drawing is protected by copyright and the information contained therein is the property of William McCall.
The drawing must not be copied and the information contained therein may not be used or disclosed without written permission of and in the manner permitted by William McCall.

0 1 2 3 4 5M
Scale 1:50@ A1
0 1 2 3 4 5 6 7 8 9 10M
Scale 1:100@ A1




Existing Ground Floor Plan

Existing First Floor Plan

1:100




Existing Front Elevation

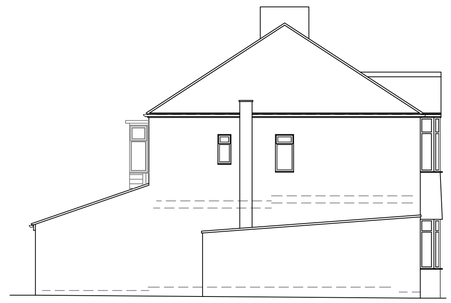

Existing Side Elevation



Existing Rear Elevation

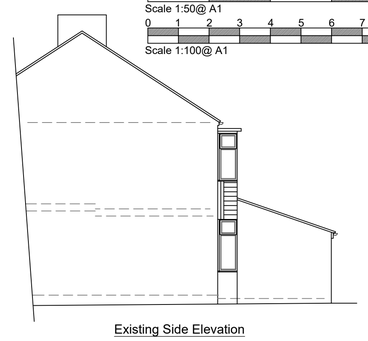


Existing Side Elevation


1:100




Proposed Front Elevation

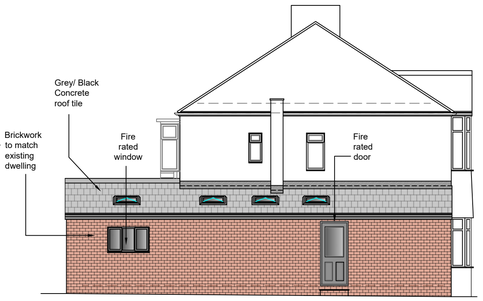

Proposed Side Elevation

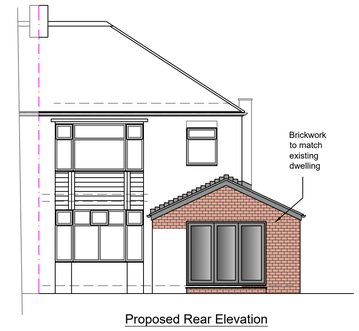


Proposed Rear Elevation

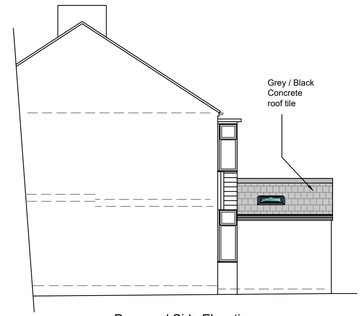


Proposed Side Elevation

1:100

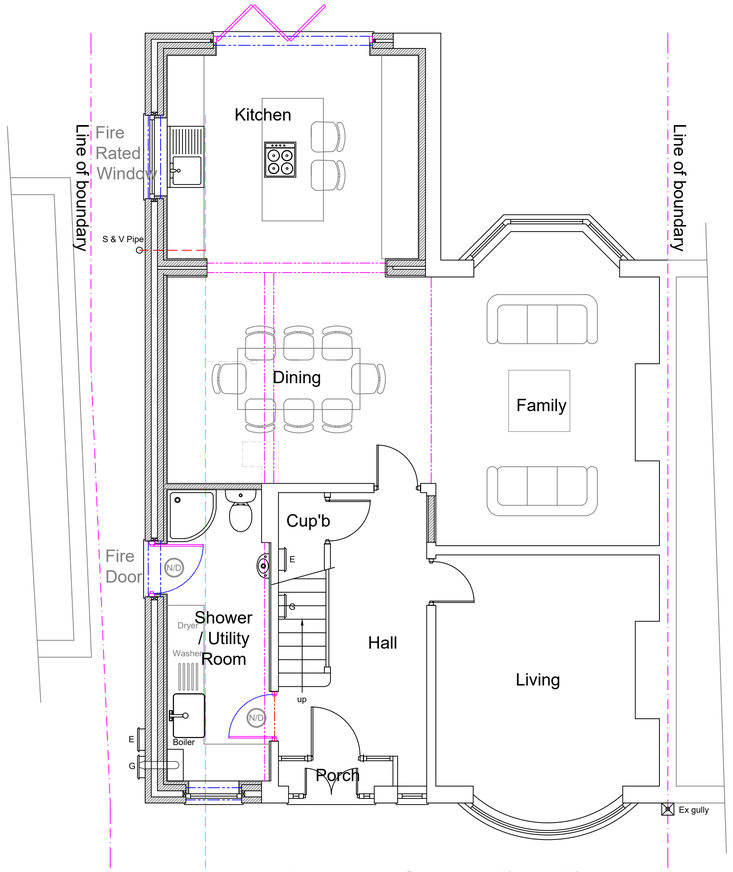

Proposed Ground Floor Plan

1:50

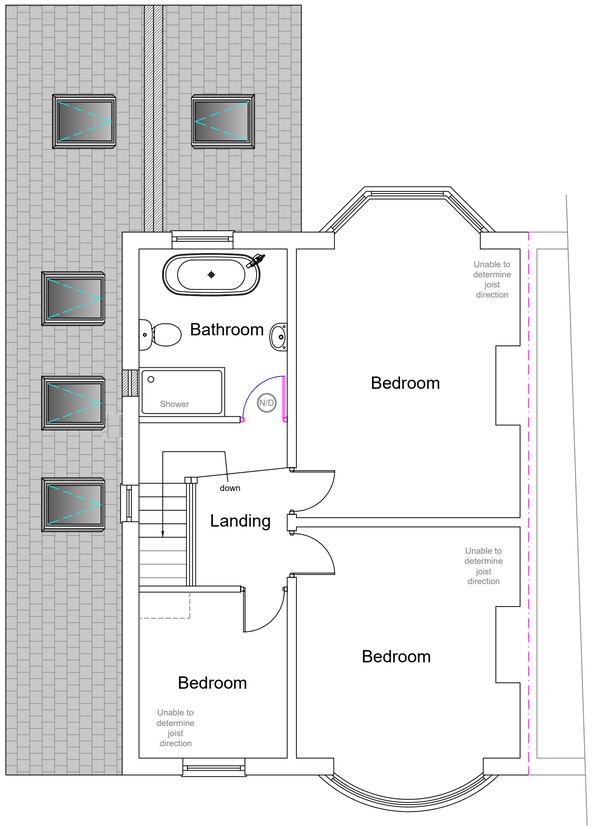

Proposed First Floor Plan

Rev A 08 10 24
Drawings updated by removing side window from the Dining Room and triangle glazed section from rear extension element.

Stage :-	Householder Planning
Project Title :-	Proposed Erection of a single storey side and rear extension following demolition of existing single storey side extension and rear outrigger
Drawing Title :-	Existing & Proposed Plans & Elevations
Client :-	Mr Preston & Ms Gorham
Drwg No :- 07/24/75	1 of 2
Date :- July '24	Rev :- Rev A
Scale :- 1:100 & 1:50@A1	Drawn:- SCM
Checked :-	
Site Address :-	110 Fog Lane, Didsbury, Manchester, M20 6SP

The Old Post Room
34 Chew Valley Road
Greenfield
Saddleworth
OL3 7DA
Tel: 01457 871202
www.william-mccall.com | enquiries@william-mccall.com

A1