

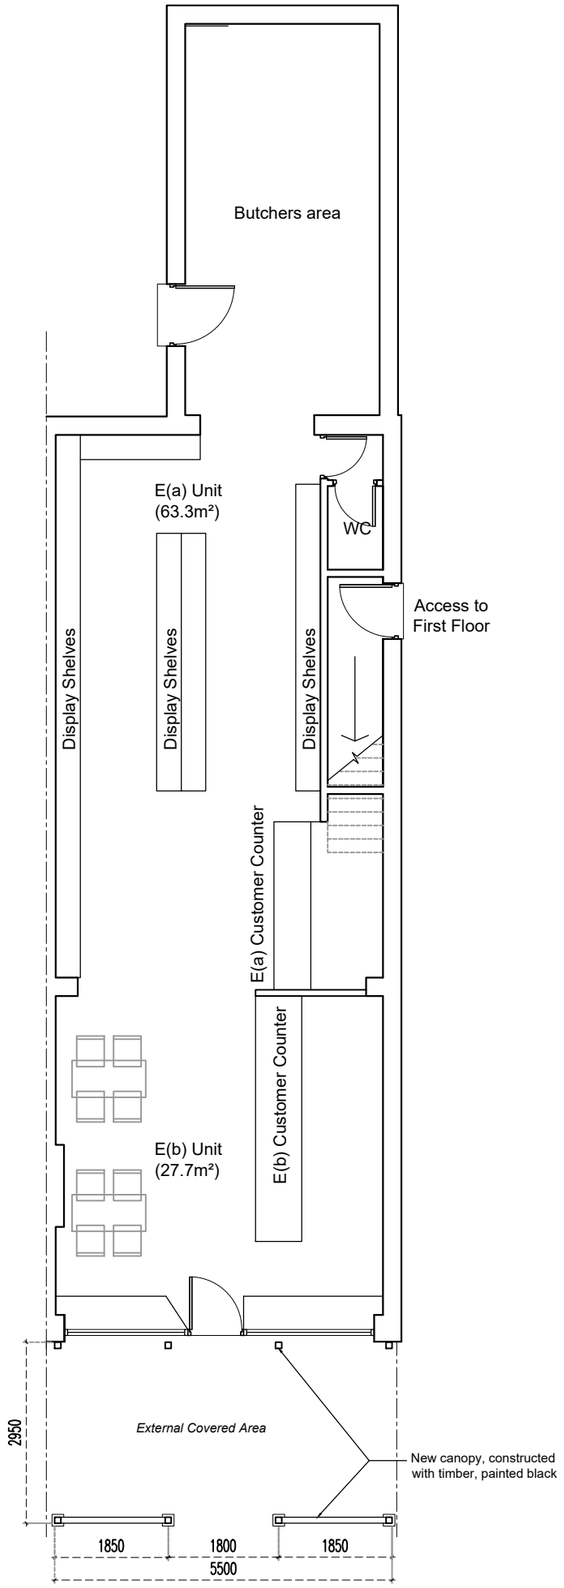



Proposed Canopy Floor Plan

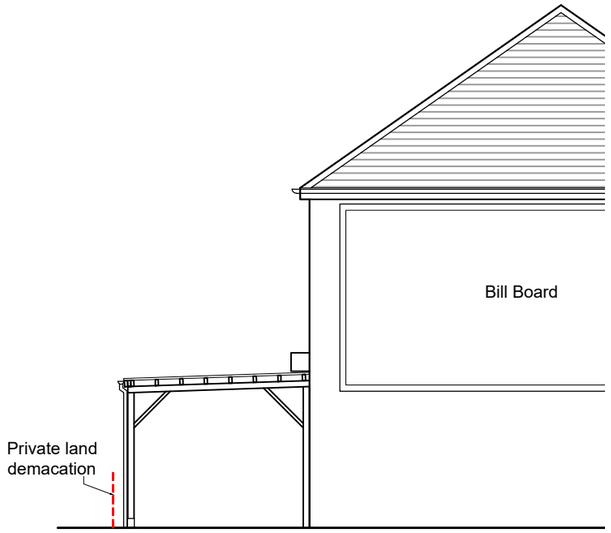


Side Elevation showing canopy

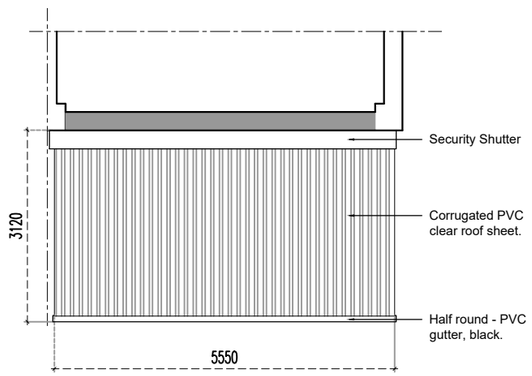

Proposed Canopy Roof Plan

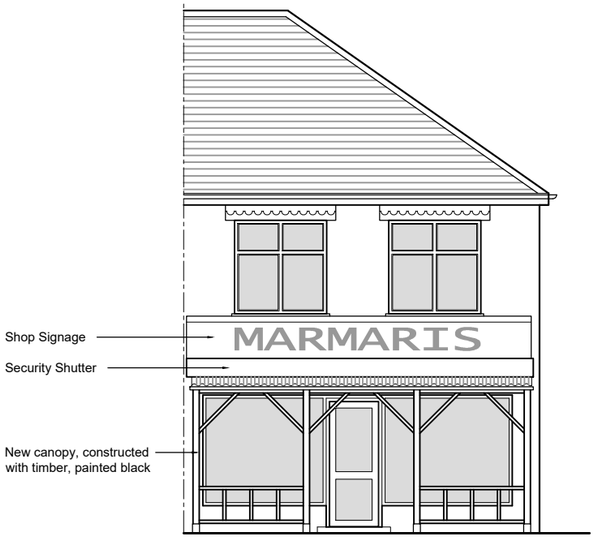

Front Elevation showing canopy

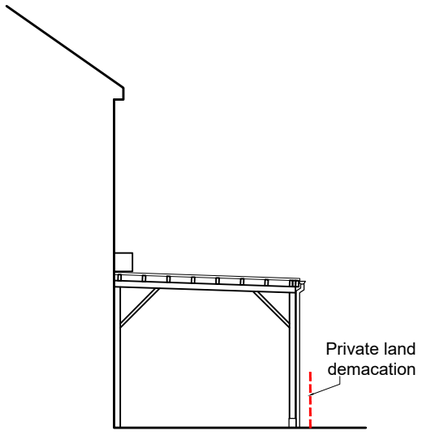

Side Elevation to No: 278,
showing canopy.

DESIGN INTENT DRAWING ONLY.
ANY CONSTRUCTION MUST COMPLY WITH ALL APPLICABLE BUILDING REGULATIONS.

ALL DIMENSIONS IN MM.

Rev	Ammendment	Date
-	-	-

NK ARCHITECTS

t 0161 8501045
m 07814 024033
e info@nk-architects.com
w www.nk-architects.com
a Sovereign House
Stockport Road
Cheadle, SK8 2EA

PROJECT:
PART CHANGE OF USE OF RETAIL UNIT CLASS E(A) TO RESTAURANT CLASS E(B).

ADDRESS:
276 BARLOW MOOR ROAD
CHOLRTON, MANCHESTER

DRG:
NEW PROPOSED CANOPY

DRG STATUS:
PLANNING SUBMISSION

DATE:	Nov 2024	DRAWN:	ANK
SCALE:	1:100	CHECKED:	ANK
SIZE:	A3	DRG NO:	603.04

COPYRIGHT © 2007 NK ARCHITECTS (MCR) LIMITED. ALL RIGHTS RESERVED.
REFER TO DIMENSIONS AND DO NOT SCALE.