LEGEND


AC	DALI AREA LIGHTING CONTROLLER
EXIT	ILLUMINATED EMERGENCY EXIT SIGN (3HR MAINTAINED)
PD1	DALI PIR (MID RANGE)
PD2	DALI PIR (STANDARD RANGE)
PEX	230V PIR (NEW TO REPLACE EXISTING)
SC	SCENE SET LIGHTING SWITCH
	LIGHTING SWITCH
	DISTRIBUTION BOARD

GENERAL NOTES.

1. DO NOT SCALE FROM THIS DRAWING.

CONTAINMENT NOTES

1. ALL DIMENSIONS ARE STATED IN MILLIMETERS.
2. THIS DRAWING IS DESIGN INTENT ONLY, AND SHALL NOT BE USED FOR CONSTRUCTION PURPOSES.
3. THE LIGHTING EQUIPMENT SHALL BE INSTALLED INLINE WITH REGULATORY GUIDANCE AND BRITISH STANDARDS.
4. THE EMERGENCY LIGHTING SHALL BE INSTALLED IN LINE WITH BS EN 5266 + BS EN 1838.
5. FINAL LUMINAIRE HEIGHT FOR WALL MOUNTED FITTINGS AND PENDANT FITTINGS SHALL BE AGREED BY THE ARCHITECT AND INTERIOR DESIGNER PRIOR TO INSTALLATIONS.

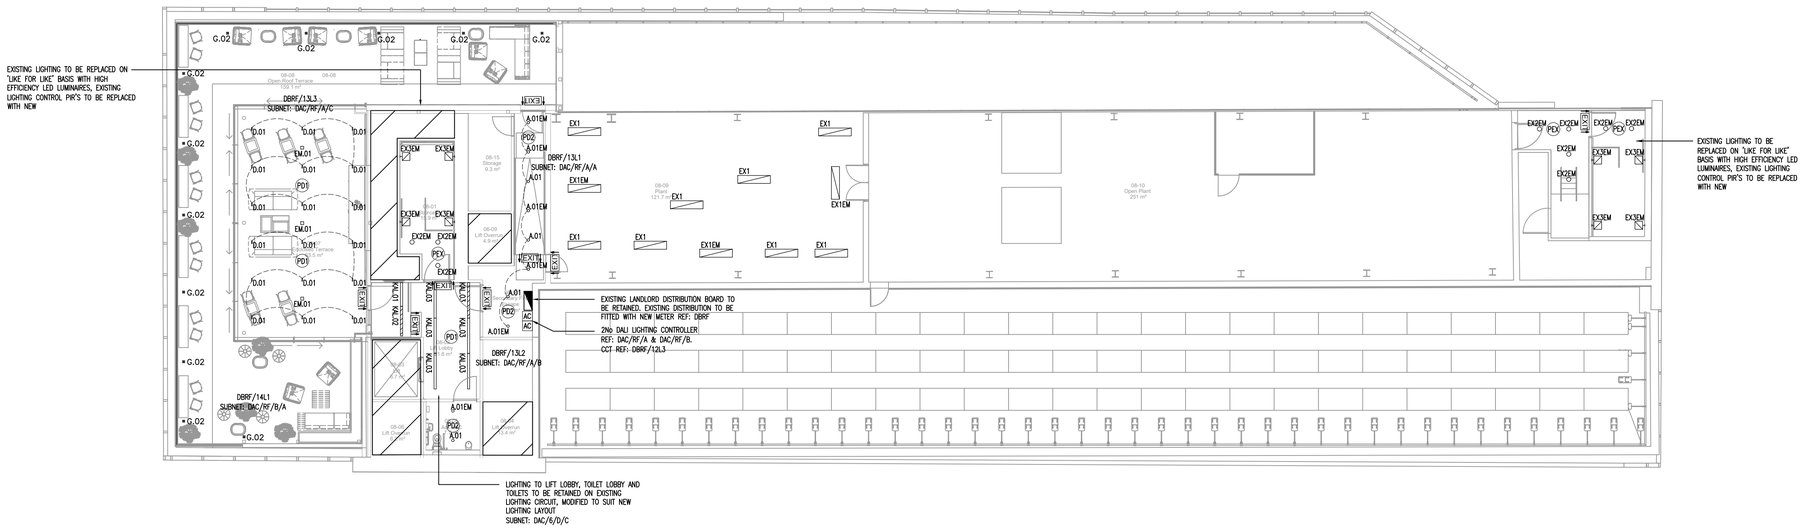

LUMINAIRE SCHEDULE

TRX.01	TRX.02	TRX.03	TRX.04	TRX.05	TRX.06	TRX.07	A.01	A.02	B.01	C.01	D.01	F.01	F.02	F.03	G.01	GYN.01	GYN.02	GYN.03	GYN.04	GYN.05	GYN.06	GYN.07
Millie Mod Suspended Linear 3360mm LED 4000K CRI90 DALI Dimming Black EMERGENCY DENOTED WITH CROSS-HATCH	Millie Mod Suspended Linear 850mm LED 4000K CRI90 DALI Dimming Black EMERGENCY DENOTED WITH CROSS-HATCH	Millie Mod Suspended Linear 1410mm LED 4000K CRI90 DALI Dimming Black EMERGENCY DENOTED WITH CROSS-HATCH	Millie Mod Suspended Linear 2250mm LED 4000K CRI90 DALI Dimming Black EMERGENCY DENOTED WITH CROSS-HATCH	Millie Mod Suspended Linear 1680mm LED 4000K CRI90 DALI Dimming Black EMERGENCY DENOTED WITH CROSS-HATCH	Millie Mod Suspended Linear 2810mm LED 4000K CRI90 DALI Dimming Black EMERGENCY DENOTED WITH CROSS-HATCH	Millie Mod Suspended Linear 1960mm LED 4000K CRI90 DALI Dimming Black EMERGENCY DENOTED WITH CROSS-HATCH	Ruby Downlight LED 4000K CRI90 DALI Dimming Black 40° Reflector EM DENOTES EMERGENCY	Pipes CF 100 Surface Fixed Downlight LED 4000K CRI90 40° Casambi Black	Fino Pendant Ø22 Fixed Optic Flood Pendant Light LED 4000K CRI90 Casambi Black	Plxy S Pendant Pendant Light LED 4000K CRI90 Casambi Black	Light SHadow Fixed Trimless 4 Spot LED 3000K CRI90 45° Casambi White/Chrome	Futon Mirror Oval 1217mm High SOP Diffuser LED 4000K CRI90 Casambi Black	Futon Acoustic Round 611mmØ SOP Diffuser LED 4000K CRI90 Casambi Sand/Matt Black	Futon Acoustic Round 1216mmØ SOP Diffuser LED 4000K CRI90 Casambi Orange/Matt Black	Landlord Spot Outdoor Spotlight On Ground Spike LED 4000K CRI90 DALI	Gyon SDI Line Suspended Up/Down Linear SOP Diffuser LED Low Output 4000K CRI90 Casambi Black	Gyon SDI Line Suspended Up/Down Linear SOP Diffuser LED Low Output 4000K CRI90 Casambi Black EM DENOTES EMERGENCY	Gyon SDI Line Suspended Up/Down Linear SOP Diffuser LED Low Output 4000K CRI90 Casambi Black EM DENOTES EMERGENCY	Gyon SDI Line Suspended Up/Down Linear SOP Diffuser LED Low Output 4000K CRI90 Casambi Black	Gyon SDI Line Suspended Up/Down Linear SOP Diffuser LED Low Output 4000K CRI90 Casambi Black EM DENOTES EMERGENCY	Gyon SDI Line Suspended Up/Down Linear SOP Diffuser LED Low Output 4000K CRI90 Casambi Black	Gyon SDI Line Suspended Up/Down Linear SOP Diffuser LED Low Output 4000K CRI90 Casambi Black

KAL.01	KAL.02	KAL.03	L.01	L.02	L.03	L.04	P.01	RM.01	RM.02	RM.03	WAV.01	WAV.02	WAV.03	EM.01	EM.02	EXIT	G.02
Millie Opal Suspended Linear 1130mm LED 4000K CRI90 DALI Dimming Black EMERGENCY DENOTED WITH CROSS-HATCH	Millie Opal Suspended Linear 1410mm LED 4000K CRI90 DALI Dimming Black EMERGENCY DENOTED WITH CROSS-HATCH	Millie Opal Suspended Linear 1690mm LED 4000K CRI90 DALI Dimming Black EMERGENCY DENOTED WITH CROSS-HATCHY	Adder 180 LED Flex Mounted In Aluminium Profile Opal Diffuser LED 4000K CRI90 Casambi	Adder 180 LED Flex Mounted In Aluminium Profile Opal Diffuser LED 4000K CRI90 Casambi	Adder 180 LED Flex Mounted In Aluminium Profile Opal Diffuser LED 4000K CRI90 Casambi	Adder 240 LED Flex Mounted In Aluminium Profile Opal Diffuser LED 4000K CRI90 Casambi	Pipes SI Suspended Mounted Pipe Downlight LED 4000K CRI90 Casambi Black	RM Spot Module The Running Magnet Surface Magnetic Suspended Mounted Profile System Casambi Black	RM Spot Module Light Shadow Fixed 4 Spots Optic Flood Recessed Into Running Magnet LED 4000K 33° CRI90 Casambi Black	RM Spot Module Running Magnet Mounted Directional Spotlight LED 4000K Spot Beam 14° CRI90 Casambi Black	Wave C/S Suspended Down Linear SOP Diffuser LED High Output 4000K CRI90 Casambi Black	Wave C/S Suspended Down Linear SOP Diffuser LED High Output 4000K CRI90 Casambi Black	Wave C/S Suspended Down Linear SOP Diffuser LED High Output 4000K CRI90 Casambi Black	Access Surface Open Area Surface Emergency Open Area Downlight	LED3 Surface Emergency Downlight	FX Blade Decorative EXIT Blade LED 3HR Self Contained	Flos Outdoor Klein Pro Decorative bollard

NOTES:

1. ALL DIMENSIONS ARE IN MILLIMETRES UNLESS OTHERWISE STATED.
2. THIS DRAWING IS TO BE READ IN CONJUNCTION WITH ALL OTHER RELEVANT DOCUMENTATION.
3. DO NOT SCALE FROM THIS DRAWING. ALL DIMENSIONS TO BE CONFIRMED ON SITE.

Rev	By	Date	Description
C1	MR	15.05.24	CONSTRUCTION ISSUE
P1	MR	25.03.24	PRELIMINARY ISSUE

PEL
123 Radcliffe Road, Bury, BL9 9LD T 0161 797 3476
www.performanceelectrical.co.uk

Project:
58 MOSLEY STREET
MANCHESTER

Drawing Title:
ELECTRICAL SERVICES
LEVEL 8
LIGHTING AND EM LIGHTING LAYOUT

Date: 25.03.2024
Scale: 1:100 @ A0
Rev: C1
Drawing Number: C220-PEL-XX-08-DR-E-6301

A0