



Rear Elevation
1 : 100




Side Elevation
1 : 100

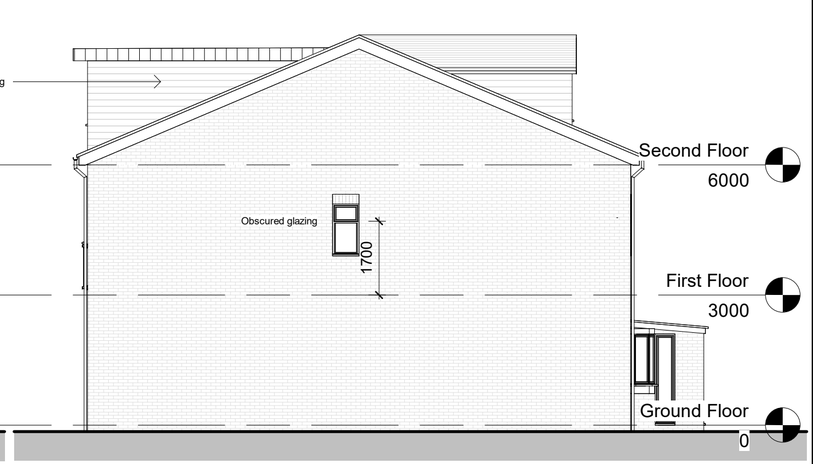

Side Elevation
1 : 100

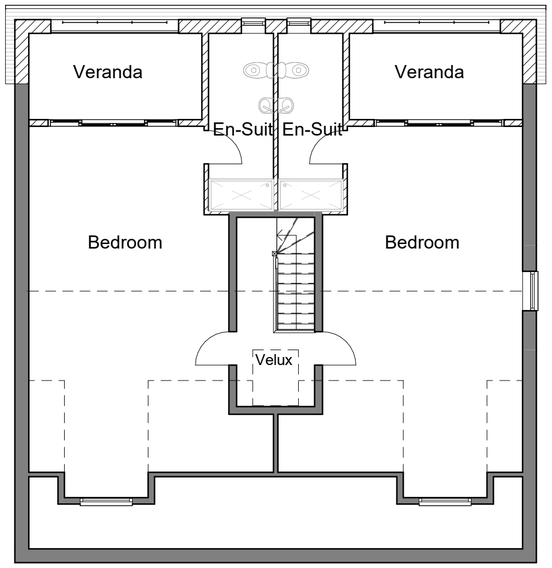

Second Floor Plan
1 : 100

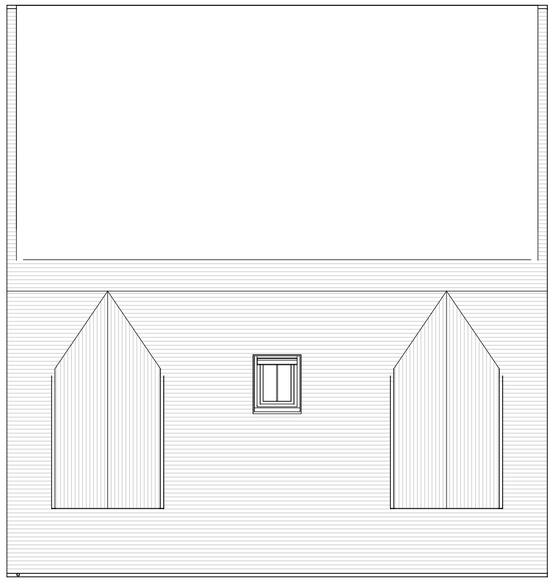

Roof Plan
1 : 100



Location Plan
1 : 1250



Block Plan
1 : 500

0m 2m 4m 6m 8m 10m
Scale 1:100 @ A2

N

No.	Description	Date

Archi-TAG
www.Archi-TAG.co.uk

PROJECT
2 - 4 ELLEN WILKINSON CRES

TITLE
Proposed Plans

CLIENT
Mr Qasim Ellahi

DRAWN BY	CHECKED BY	DATE
MT		17/09/24

SCALE (@A2)	PROJECT NUMBER
As indicated	

DRAWING NUMBER	REV
A202	V002