
Dimensioning

Figured dimensions only to be taken from these designs and drawings. Work to annotated dimensions only. All dimensions to be checked on site. Architectural designers to be informed immediately of any discrepancies before work proceeds. Drawings are to be read in conjunction with relevant specifications, structural engineers and service engineers' drawings.

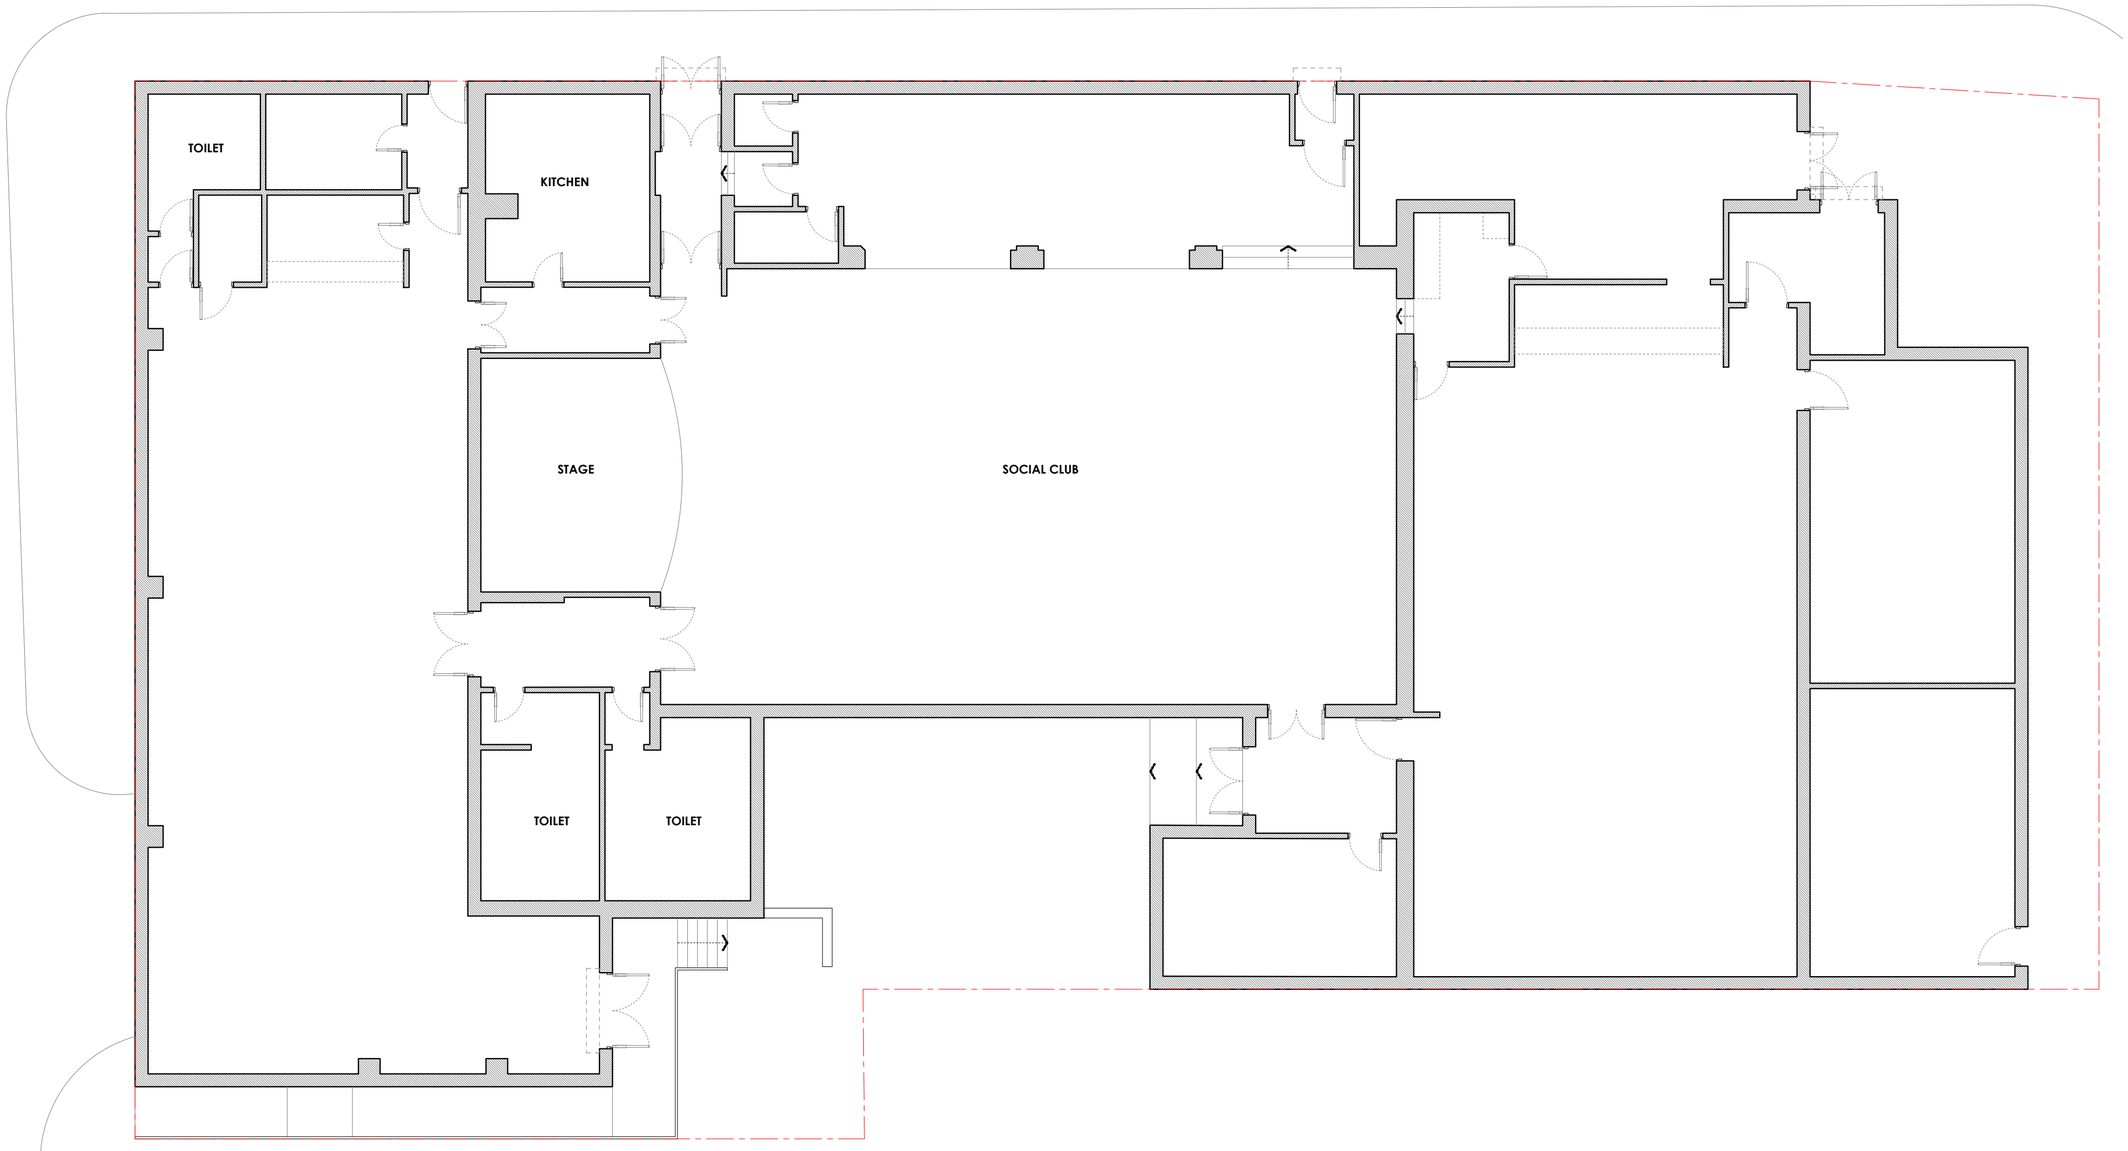

EXISTING GROUND FLOOR PLAN
1:100 @ A2

0m 1m 3m 5m 10m

Rev	Date	Description
-	*16/10/23*	*Issued to client for comments*

SALEEM
ARCHITECTS
Architecture | Masterplanning | Graphics

CLIENT:
Property Owner

PROJECT:
18 Kenyon Lane
Manchester
M40 9JQ

TITLE:
Existing Plans


REV:

SCALE:
1:100 @ A2

DATE:
October 2024

DRAWING NO.
Sheet 2

www.saleemarchitects.co.uk
+44 7411 474157

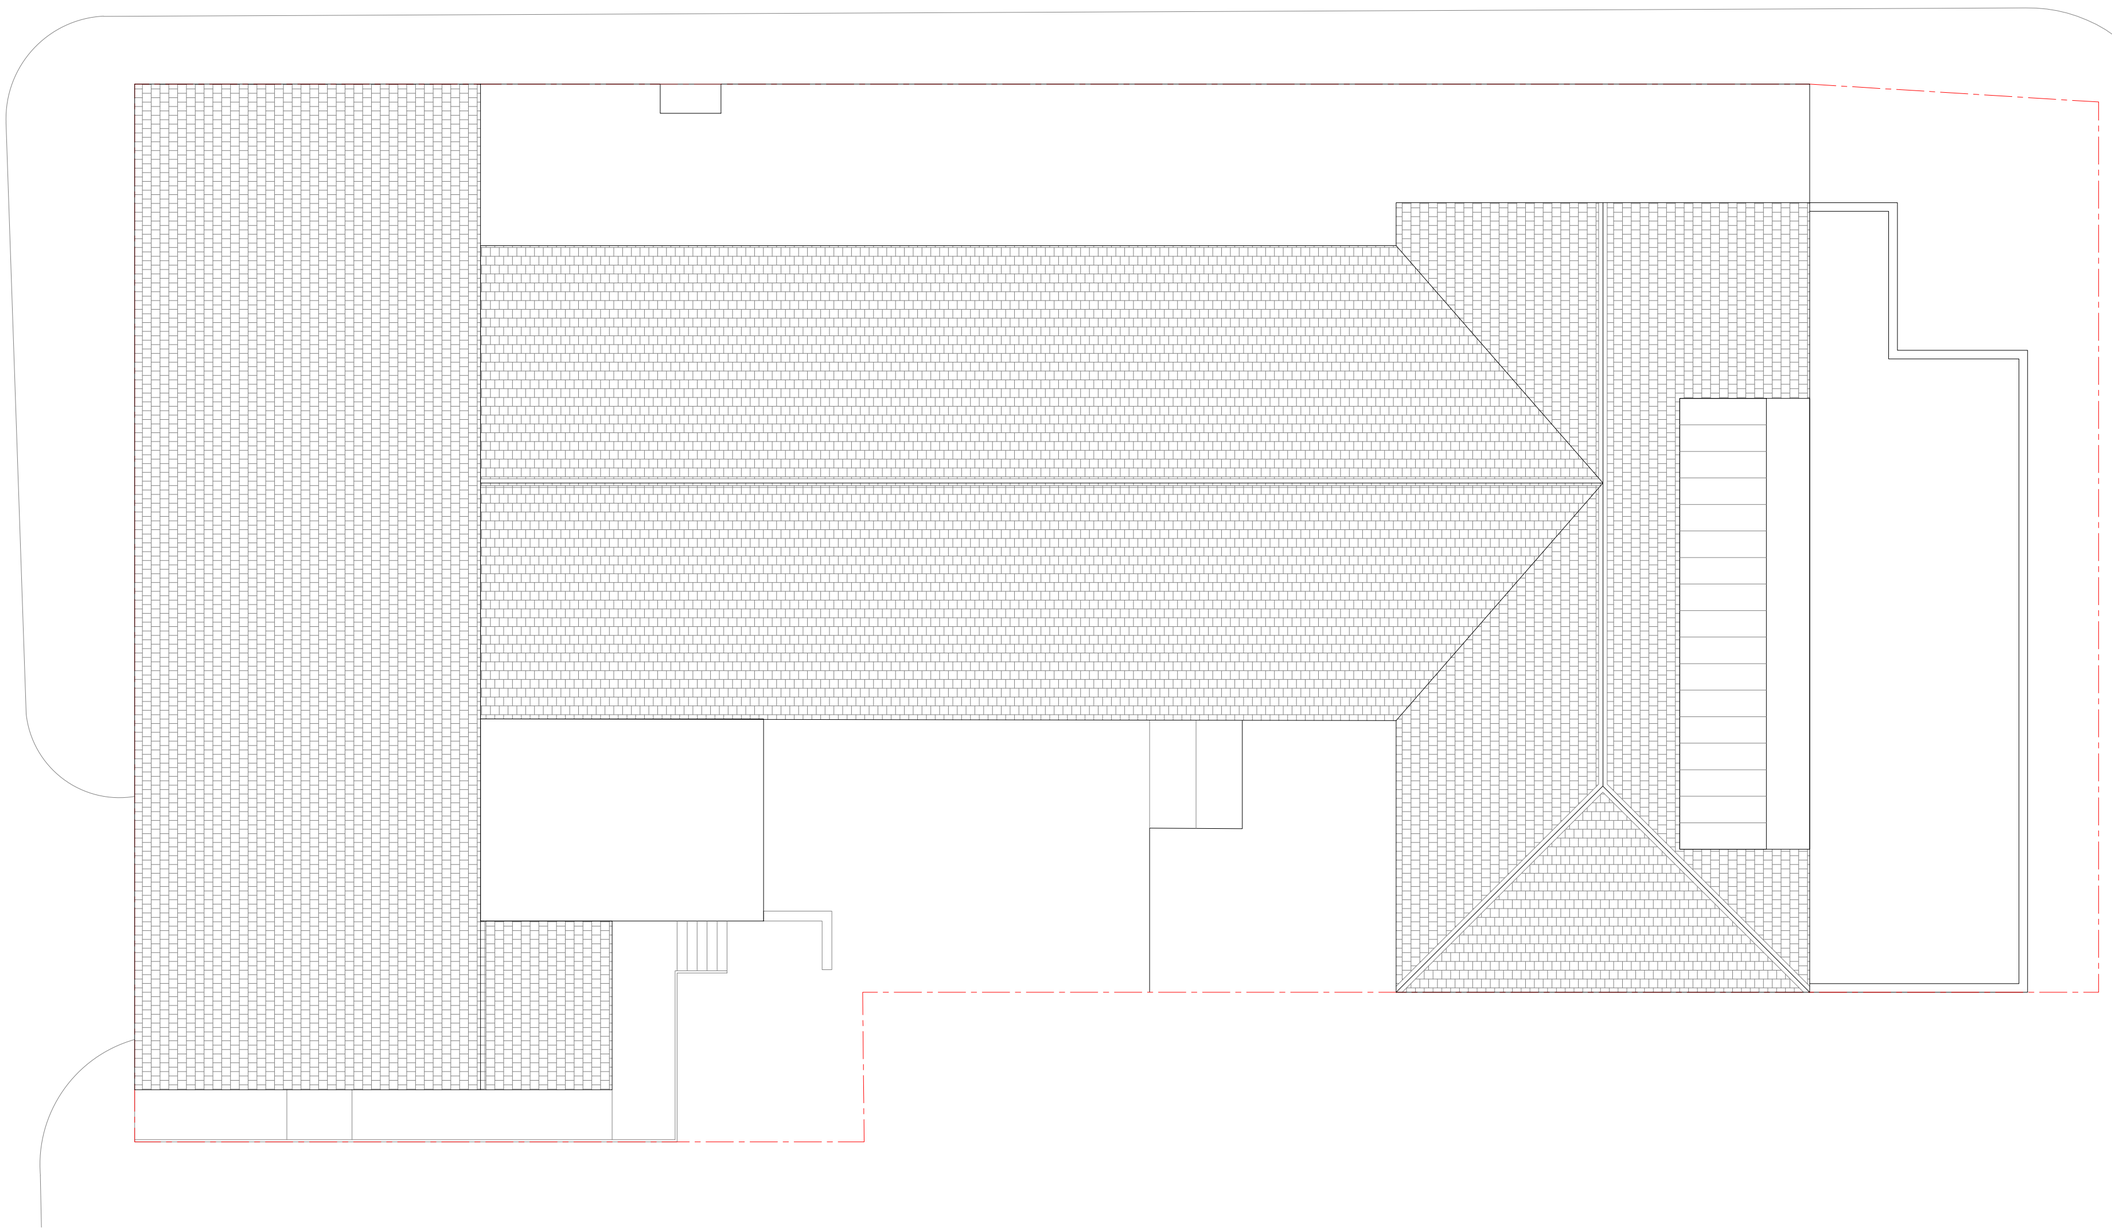

EXISTING ROOF PLAN
1:100 @ A2

0m 1m 3m 5m 10m

Dimensioning

Figured dimensions only to be taken from these designs and drawings. Work to annotated dimensions only. All dimensions to be checked on site. Architectural designers to be informed immediately of any discrepancies before work proceeds. Drawings are to be read in conjunction with relevant specifications, structural engineers and service engineers' drawings.

Rev	Date	Description
-	*16/10/23*	*Issued to client for comments*

SALEEM
ARCHITECTS
Architecture | Masterplanning | Graphics

CLIENT:
Property Owner

PROJECT:
18 Kenyon Lane
Manchester
M40 9JQ

TITLE:
Existing Plans


REV:

SCALE:
1:100 @ A2

DATE:
October 2024


DRAWING NO.
Sheet 3

www.saleemarchitects.co.uk
+44 7411 474157

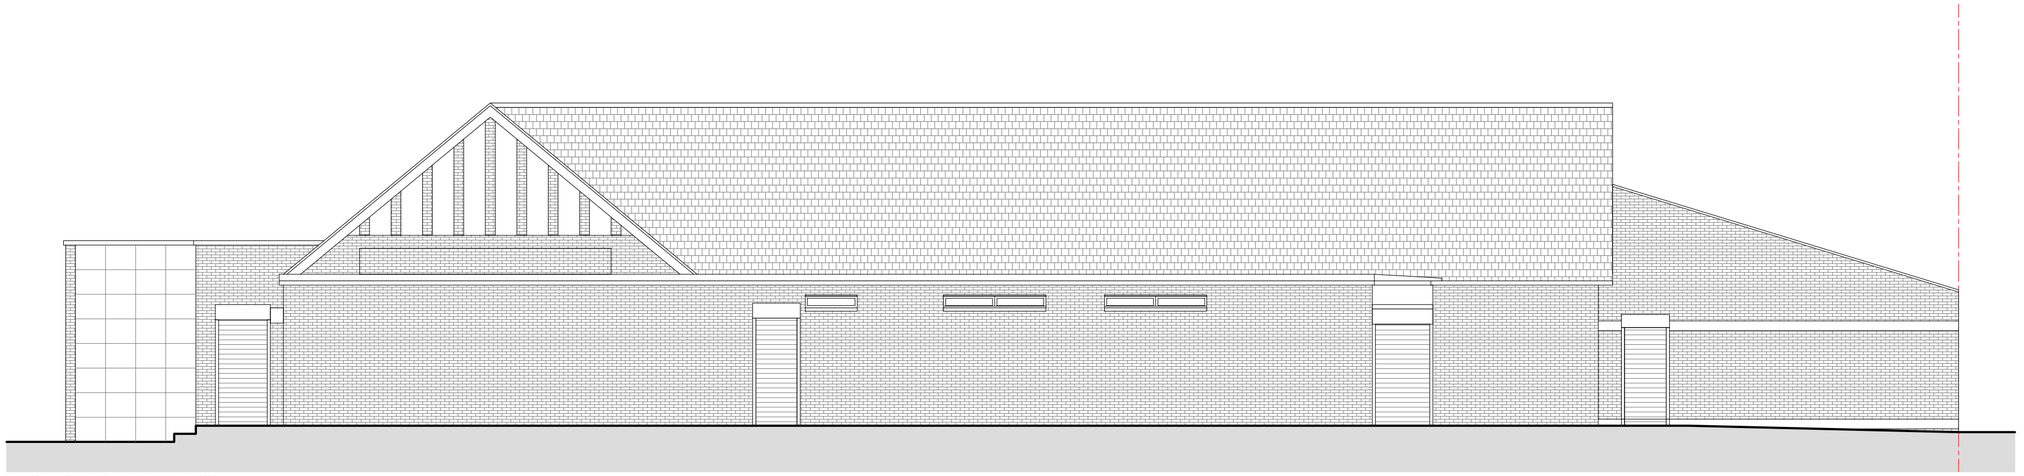


EXISTING FRONT ELEVATION
1:100 @ A2


0m 1m 3m 5m 10m

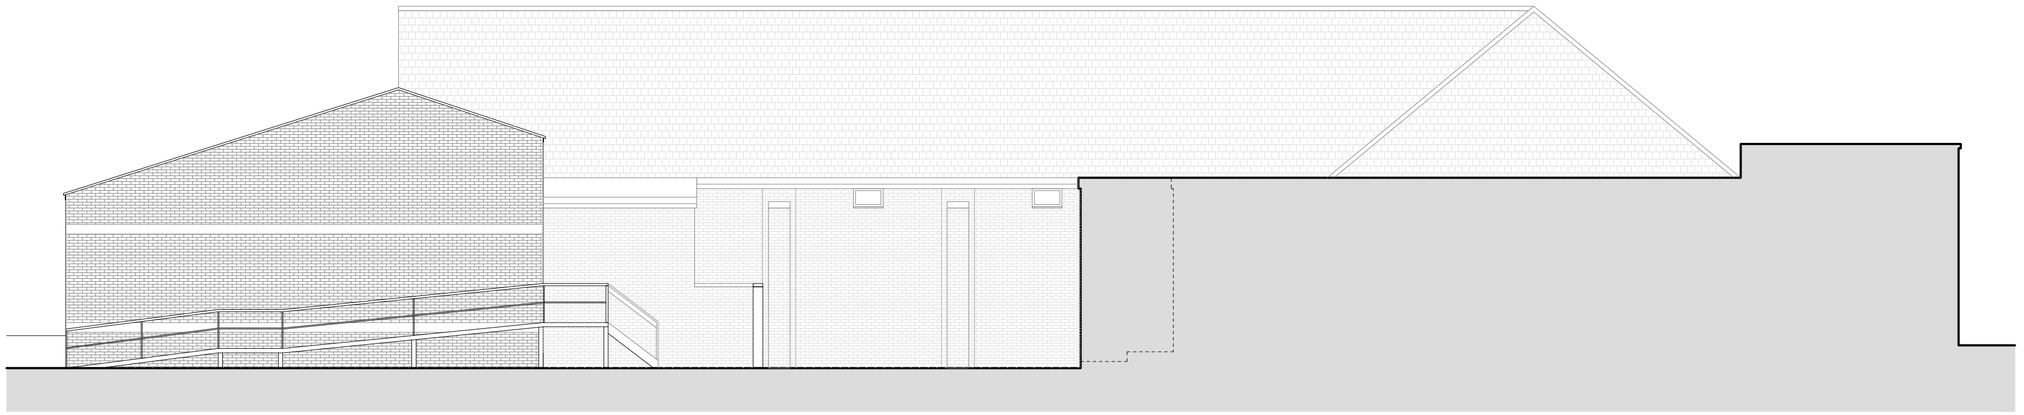

EXISTING REAR ELEVATION
1:100 @ A2

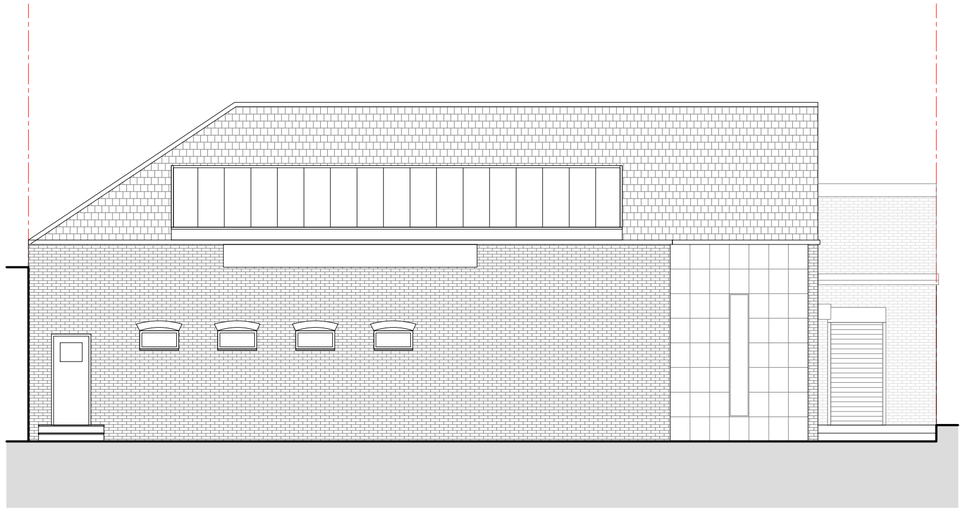

EXISTING SIDE ELEVATION
1:100 @ A2

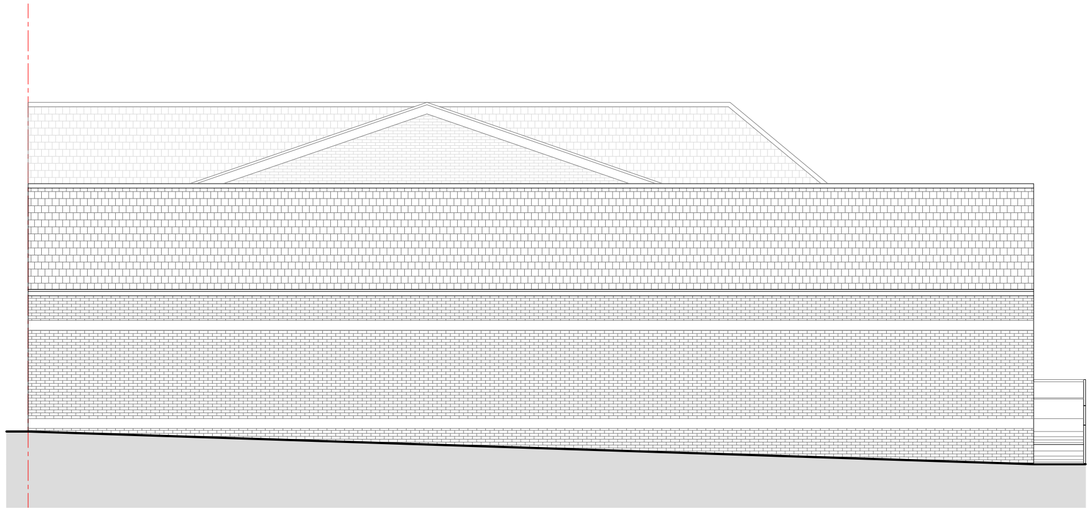

EXISTING SIDE ELEVATION
1:100 @ A2

Dimensioning

Figured dimensions only to be taken from these designs and drawings. Work to annotated dimensions only. All dimensions to be checked on site. Architectural designers to be informed immediately of any discrepancies before work proceeds. Drawings are to be read in conjunction with relevant specifications, structural engineers and service engineers' drawings.

Rev	Date	Description
-	*16/10/23*	*Issued to client for comments*

SALEEM
ARCHITECTS
Architecture | Masterplanning | Graphics

CLIENT:
Property Owner

PROJECT:
18 Kenyon Lane
Manchester
M40 9JQ

TITLE:
Existing Plans

REV:

SCALE:
1:100 @ A2

DATE:
October 2024

DRAWING NO.
Sheet 3

www.saleemarchitects.co.uk
+44 7411 474157