

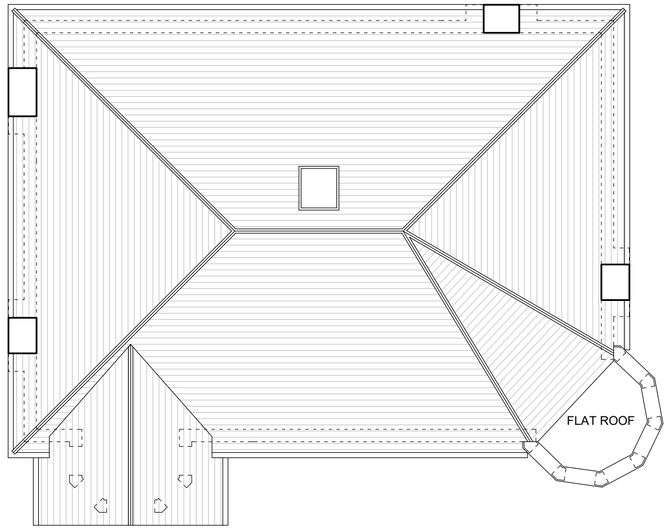


EXISTING ROOF PLAN 1:100

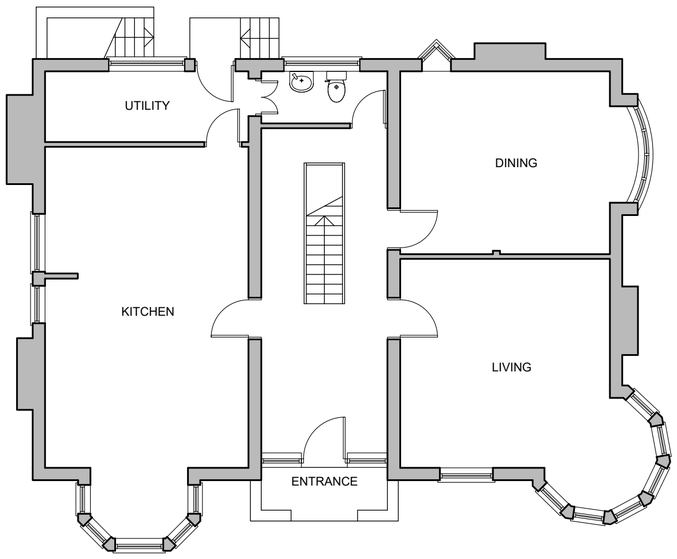

EXISTING GROUND FLOOR PLAN
1:100

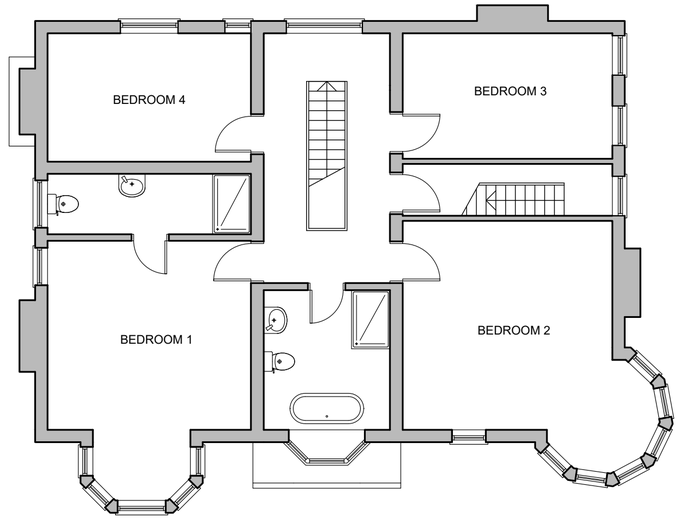

EXISTING FIRST FLOOR PLAN
1:100

Issue:

PLANNING

Revision:

0mm 20mm 40mm
0m 2m 4m
SCALE BAR - 1:100

DSQUARE ARCHITECTS
61 Mosley Street, Manchester, M2 3HZ
0161 222 3734 | info@dsquare-architects.co.uk
www.dsquare-architects.co.uk

Client:
H. Boanas

Site:
636 Wilmslow Road
Manchester, M20 6AH

Title:
Existing Plans

Scale: 1:100 @ A2
Date: Sept. 2024
Drawn: DD

Drg. No. 2417-02
Rev. P1