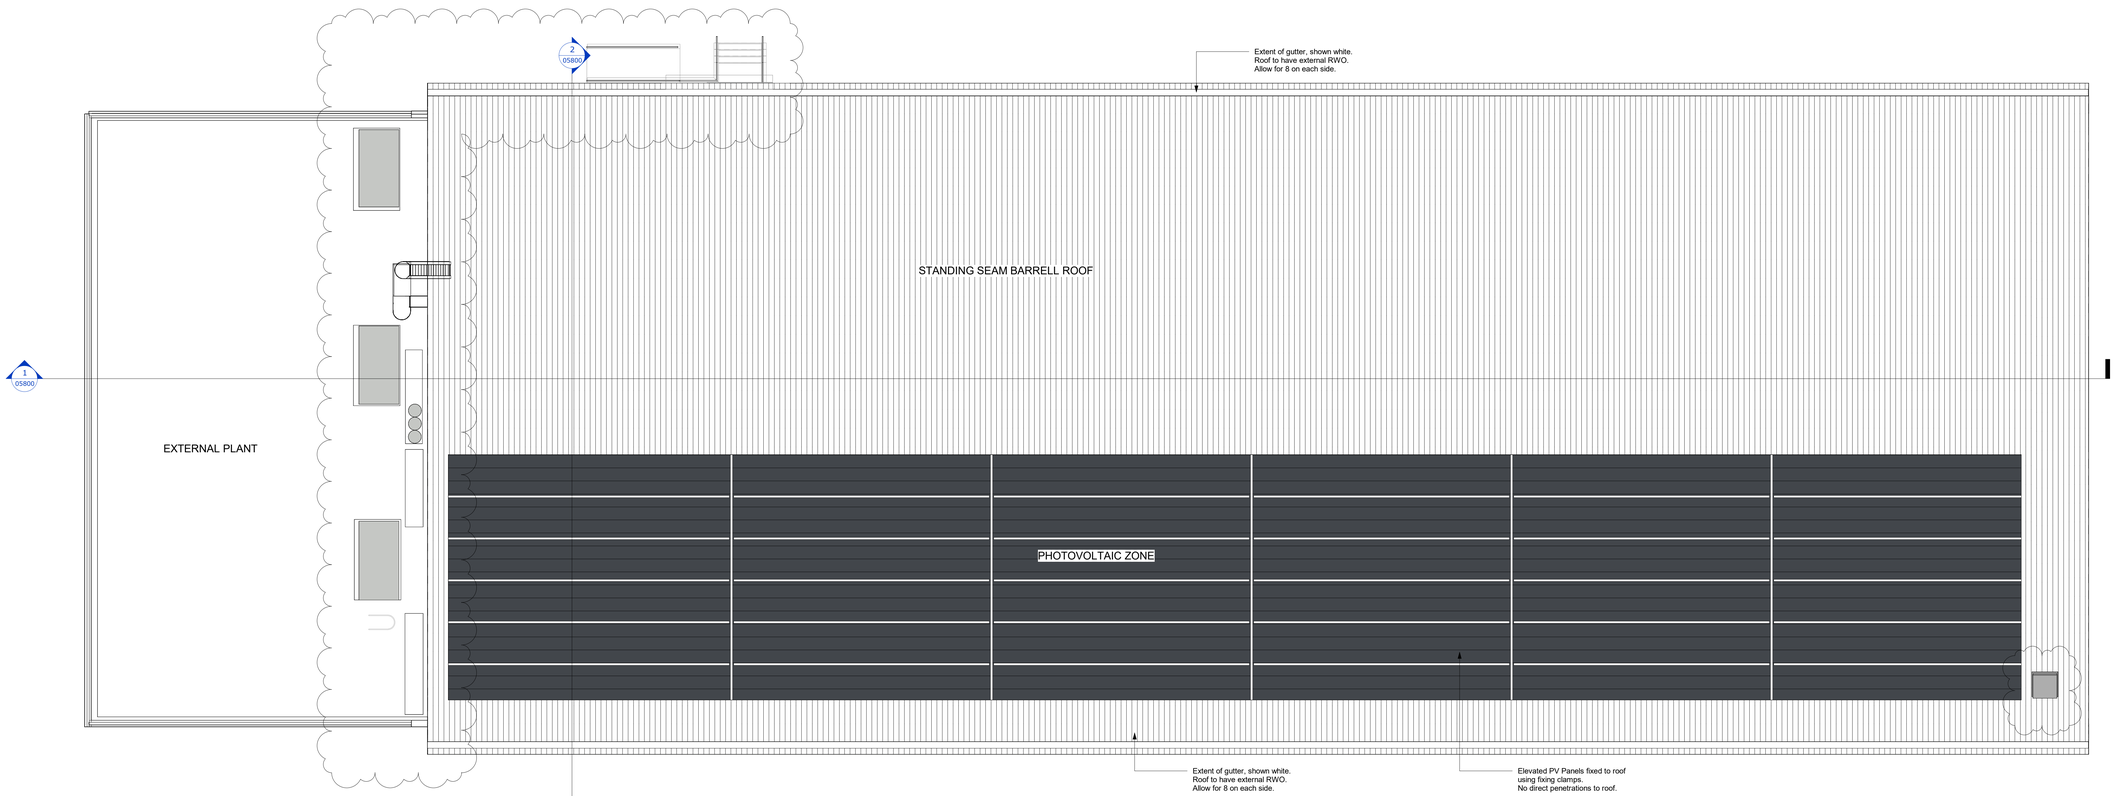


1 05 - Roof
1 : 100

Information Copyright of ttsp Ltd ©
All discrepancies to be reported to ttsp.

N

0m 2m 4m 6m 8m 10m

VISUAL SCALE 1:100 @ A0

GENERAL NOTE:

Existing drawings based on information by
ACAD Design and Surveys,
Topo Survey by JLP Surveying Consultants

KEY - BUILDING USE

Proposed Use - Data Centre

Rev	Date	Description	By	Ch'd
P03	17.09.2024	Planning Updates. Issued for planning	DM	IM
P02	22.06.2023	Issued for Planning	DM	IM
P01	02.06.2023	Issued for review	DM	IM

Drawing Status
FOR PLANNING

Project Title
KEYSOURCE - TELEDATA MAN2

Drawing Title
Floor plans - Proposed
Roof

Sheet	Scale	Date	Drawn	Ch'd
A0	As indicated	26.04.2023	DM	IM

Project No.
170188

Drawing No. Rev
170188-TSP-ZZ-02-DR-A-05001 P03

DRAWING NUMBER CHANGED FROM
3447-TSP-ZZ-02-DR-A-05-001 TO
170188-TSP-ZZ-02-DR-A-05001.

TTSP Unit 2.3, The Loom, 14 Gower's Walk, London, E1 8PY
+44 (0)20 7490 8899
ttsp.com