WEST ELEVATION
CS3-BAR-03-ES-DR-A-05-0201

SECTION E-E
CS3-BAR-03-XX-DR-A-05-0134

SECTION B-B
CS3-BAR-03-XX-DR-A-05-0131


SECTION G-G
CS3-BAR-03-XX-DR-A-05-0136

SECTION A-A
CS3-BAR-03-XX-DR-A-05-0130

EAST ELEVATION
CS3-BAR-03-ES-DR-A-05-0200

NORTH ELEVATION
CS3-BAR-03-ES-DR-A-05-0200

SECTION C-C
CS3-BAR-03-XX-DR-A-05-0132

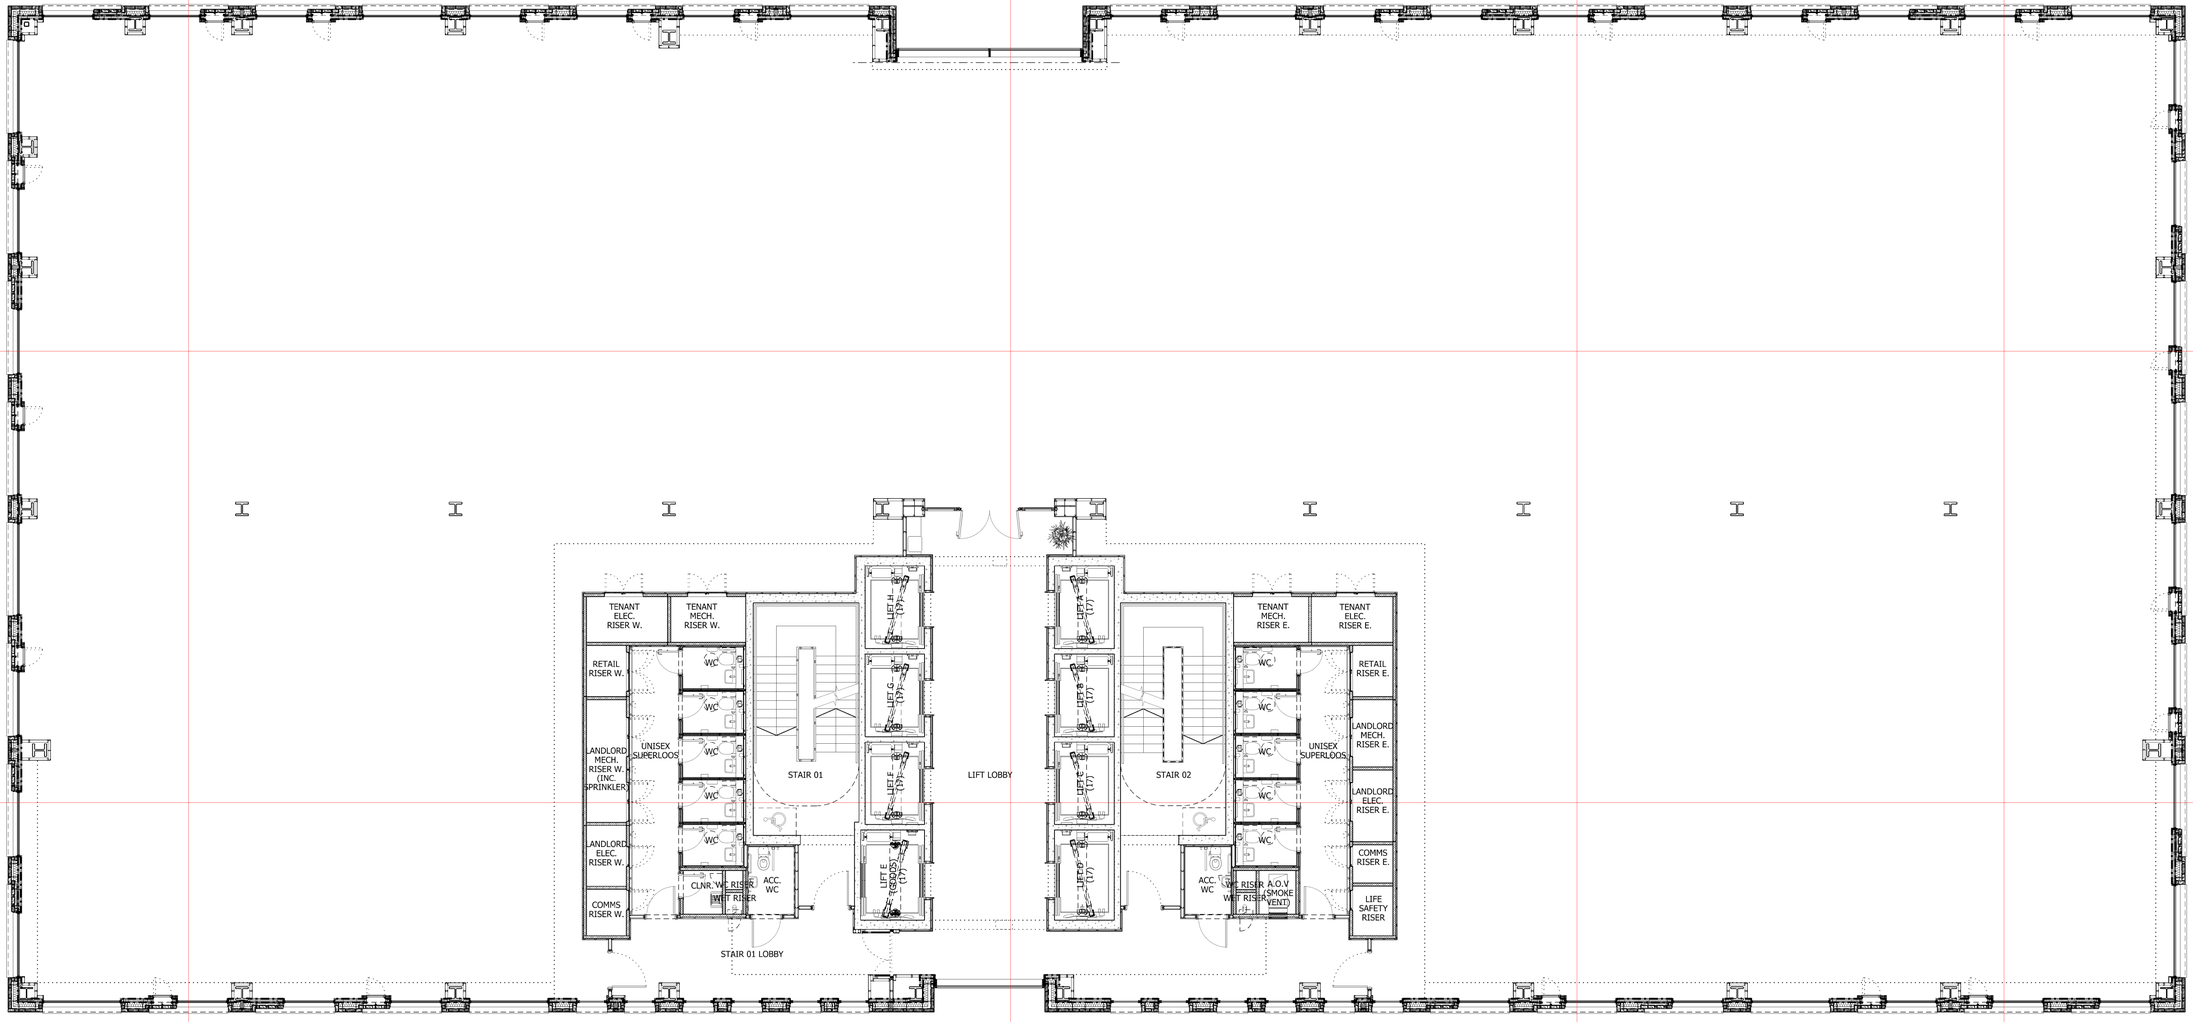

SECTION F-F
CS3-BAR-03-XX-DR-A-05-0135

SOUTH ELEVATION
CS3-BAR-03-ES-DR-A-05-0201

WEST ELEVATION
CS3-BAR-03-ES-DR-A-05-0201

SECTION E-E
CS3-BAR-03-XX-DR-A-05-0134

SECTION B-B
CS3-BAR-03-XX-DR-A-05-0131

SECTION G-G
CS3-BAR-03-XX-DR-A-05-0136

SECTION A-A
CS3-BAR-03-XX-DR-A-05-0130

EAST ELEVATION
CS3-BAR-03-ES-DR-A-05-0200

bridge architects

address 14 Old Mill Street, Manchester, M4 6DZ
directors Russell Bridge RIBA ARB Victoria Hilton ARB

phone 0161 879 2828 **web** www.bridgearchitects.com
company # 07793934 **email** info@bridgearchitects.com

revision notes
rev P01 - 2022-06-28 - Planning Issue.
rev P02 - 2024-06-29 - NMA Planning Issue.

project	No.3 Circle Square
client	Bruntwood SciTech
job no.	0256
drawing no.	CS3-BAR-03-ZZ-DR-A-05-0122-2
drawing title	Proposed Levels: 02, 04, 06, 08, 10, 12 Floor Plan GA
drawing scale	1:100 @ A1; 1:200 @ A3
drawing created	June 2022
drawing rev	P02

PLANNING

bridge architects

Do not scale from this drawing - use figured dimensions only.
This design and drawing is the copyright of bridge architects ltd and may not be reproduced in any form without prior written consent.
Issue of the drawing does not impart any real or implied copyright licence.