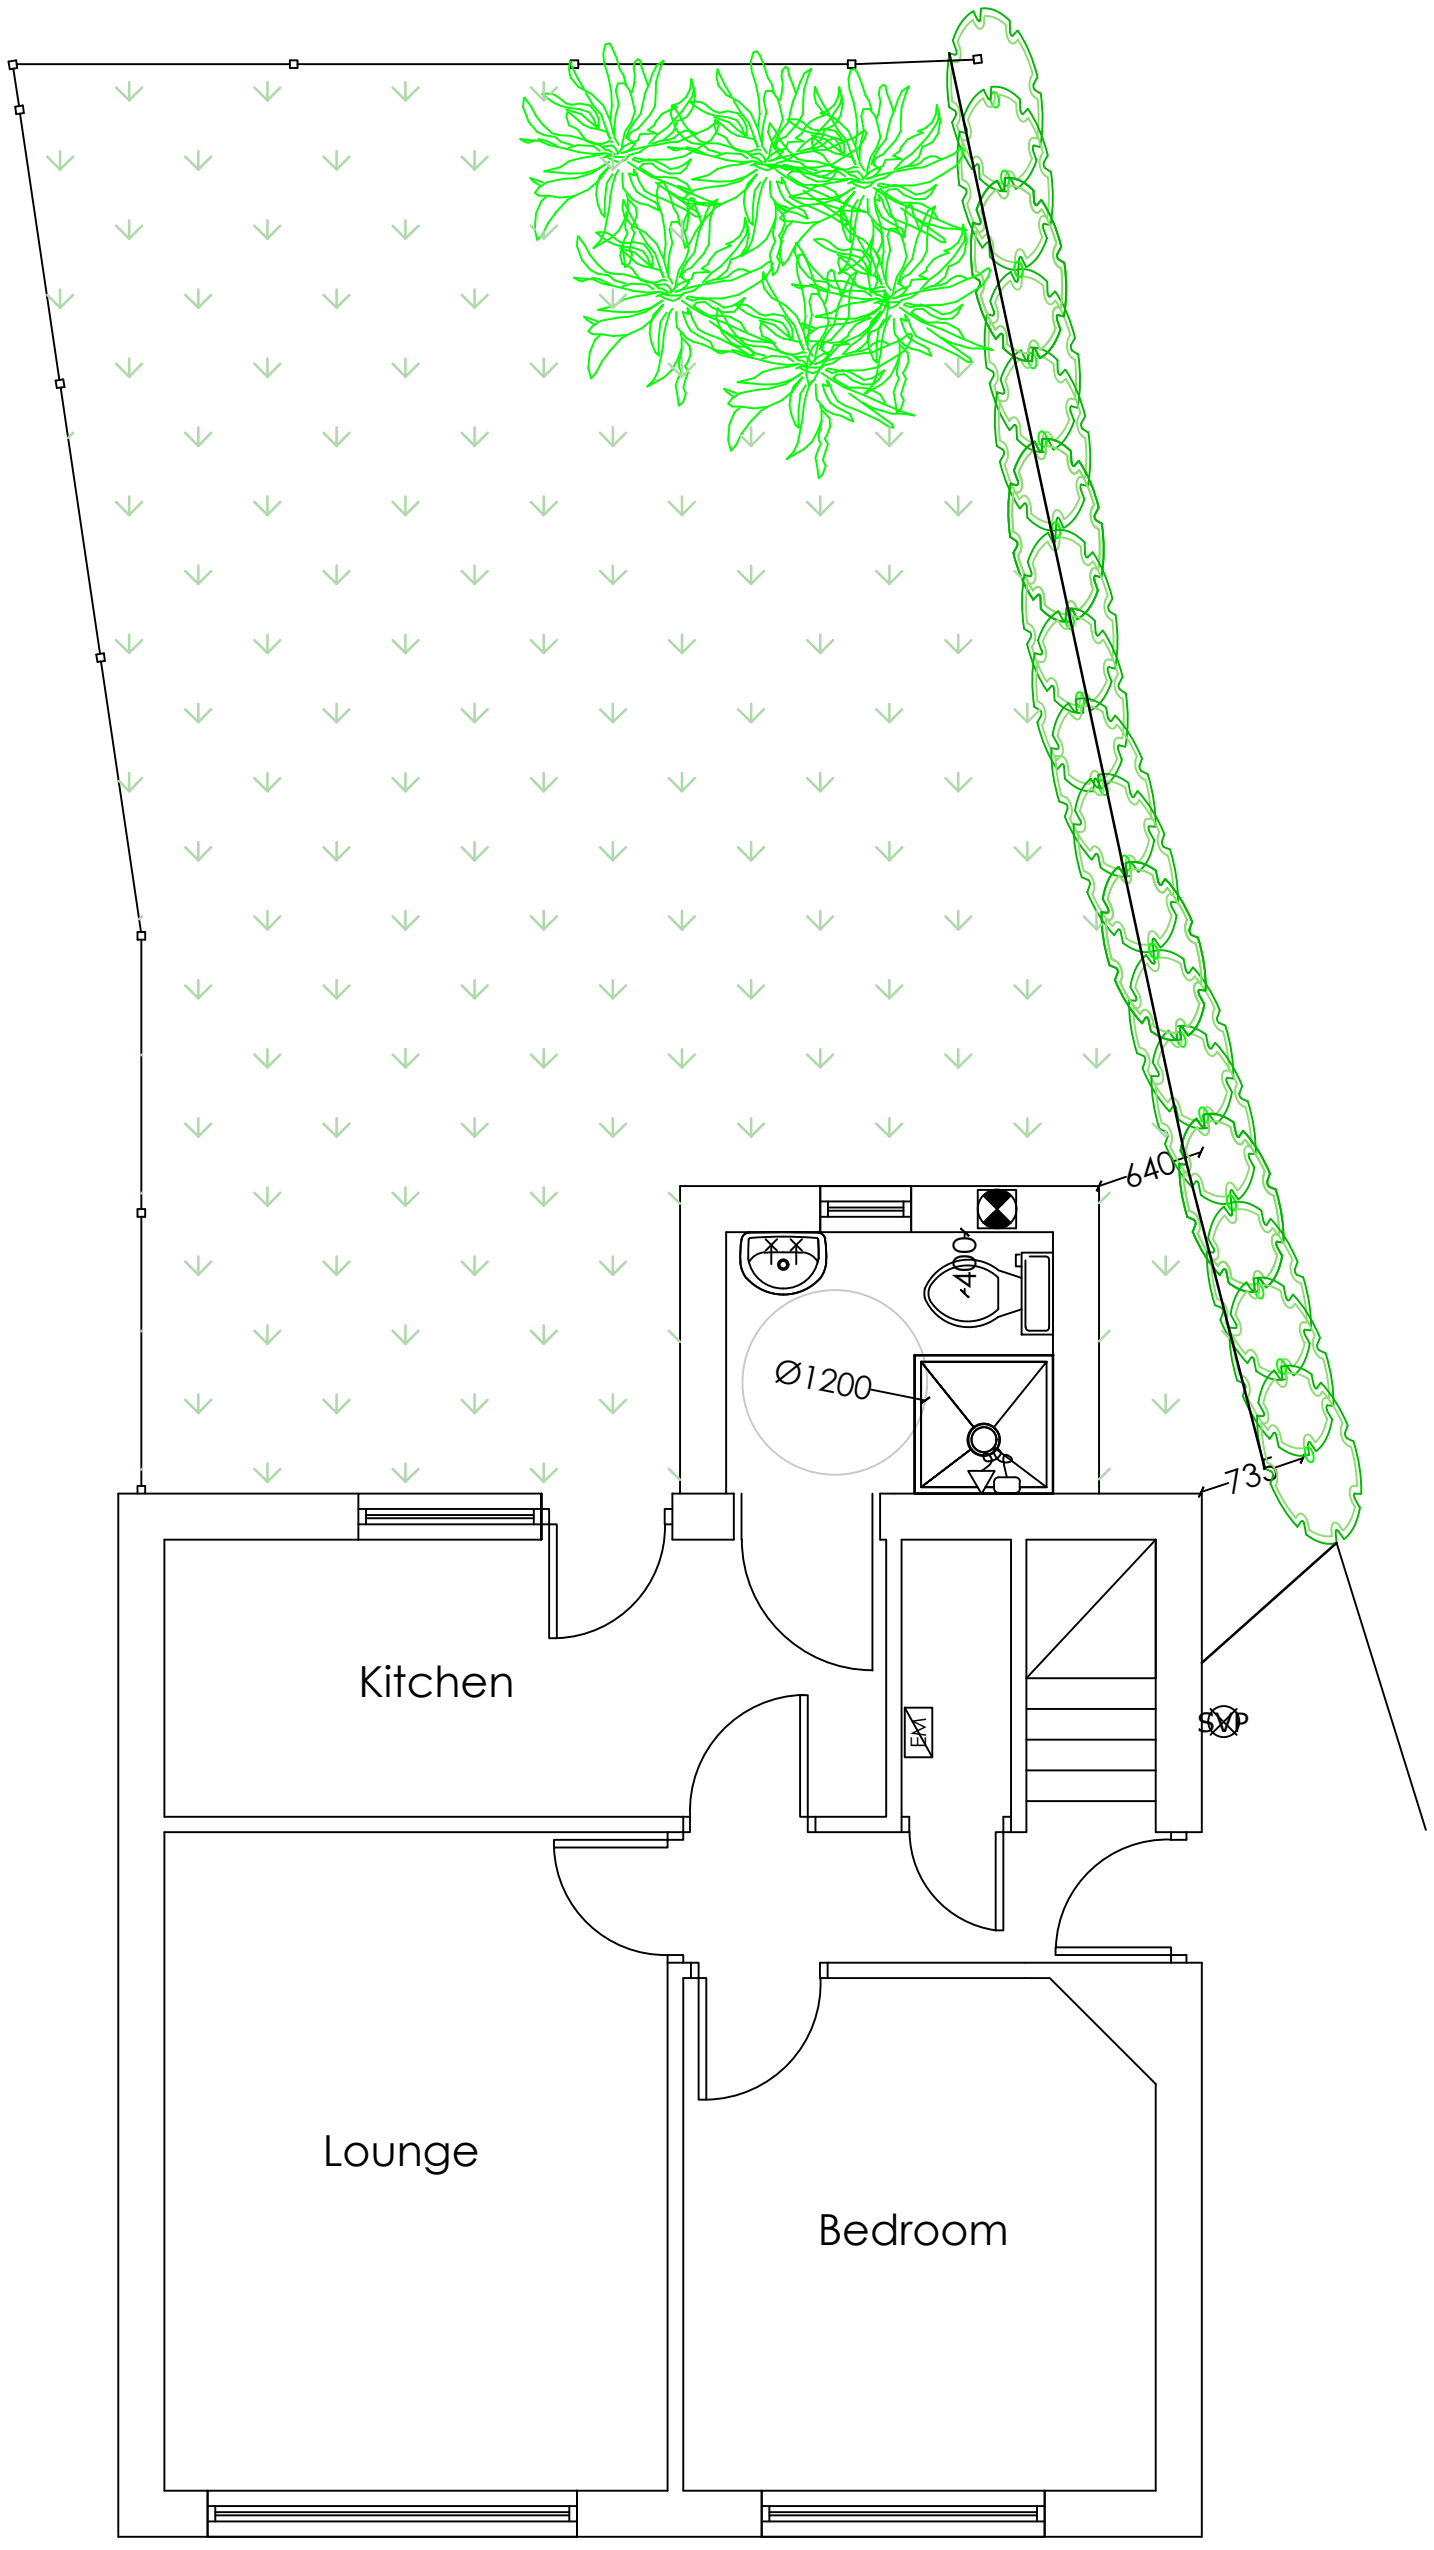


Proposed Ground Floor Plan

	Address: 45 Scotland Hall Road M40 2RE
	Proposal : Proposed Ground Floor Plan
	Surveyed By: KSm
	Scale: 1:50 — Date: October 2024