
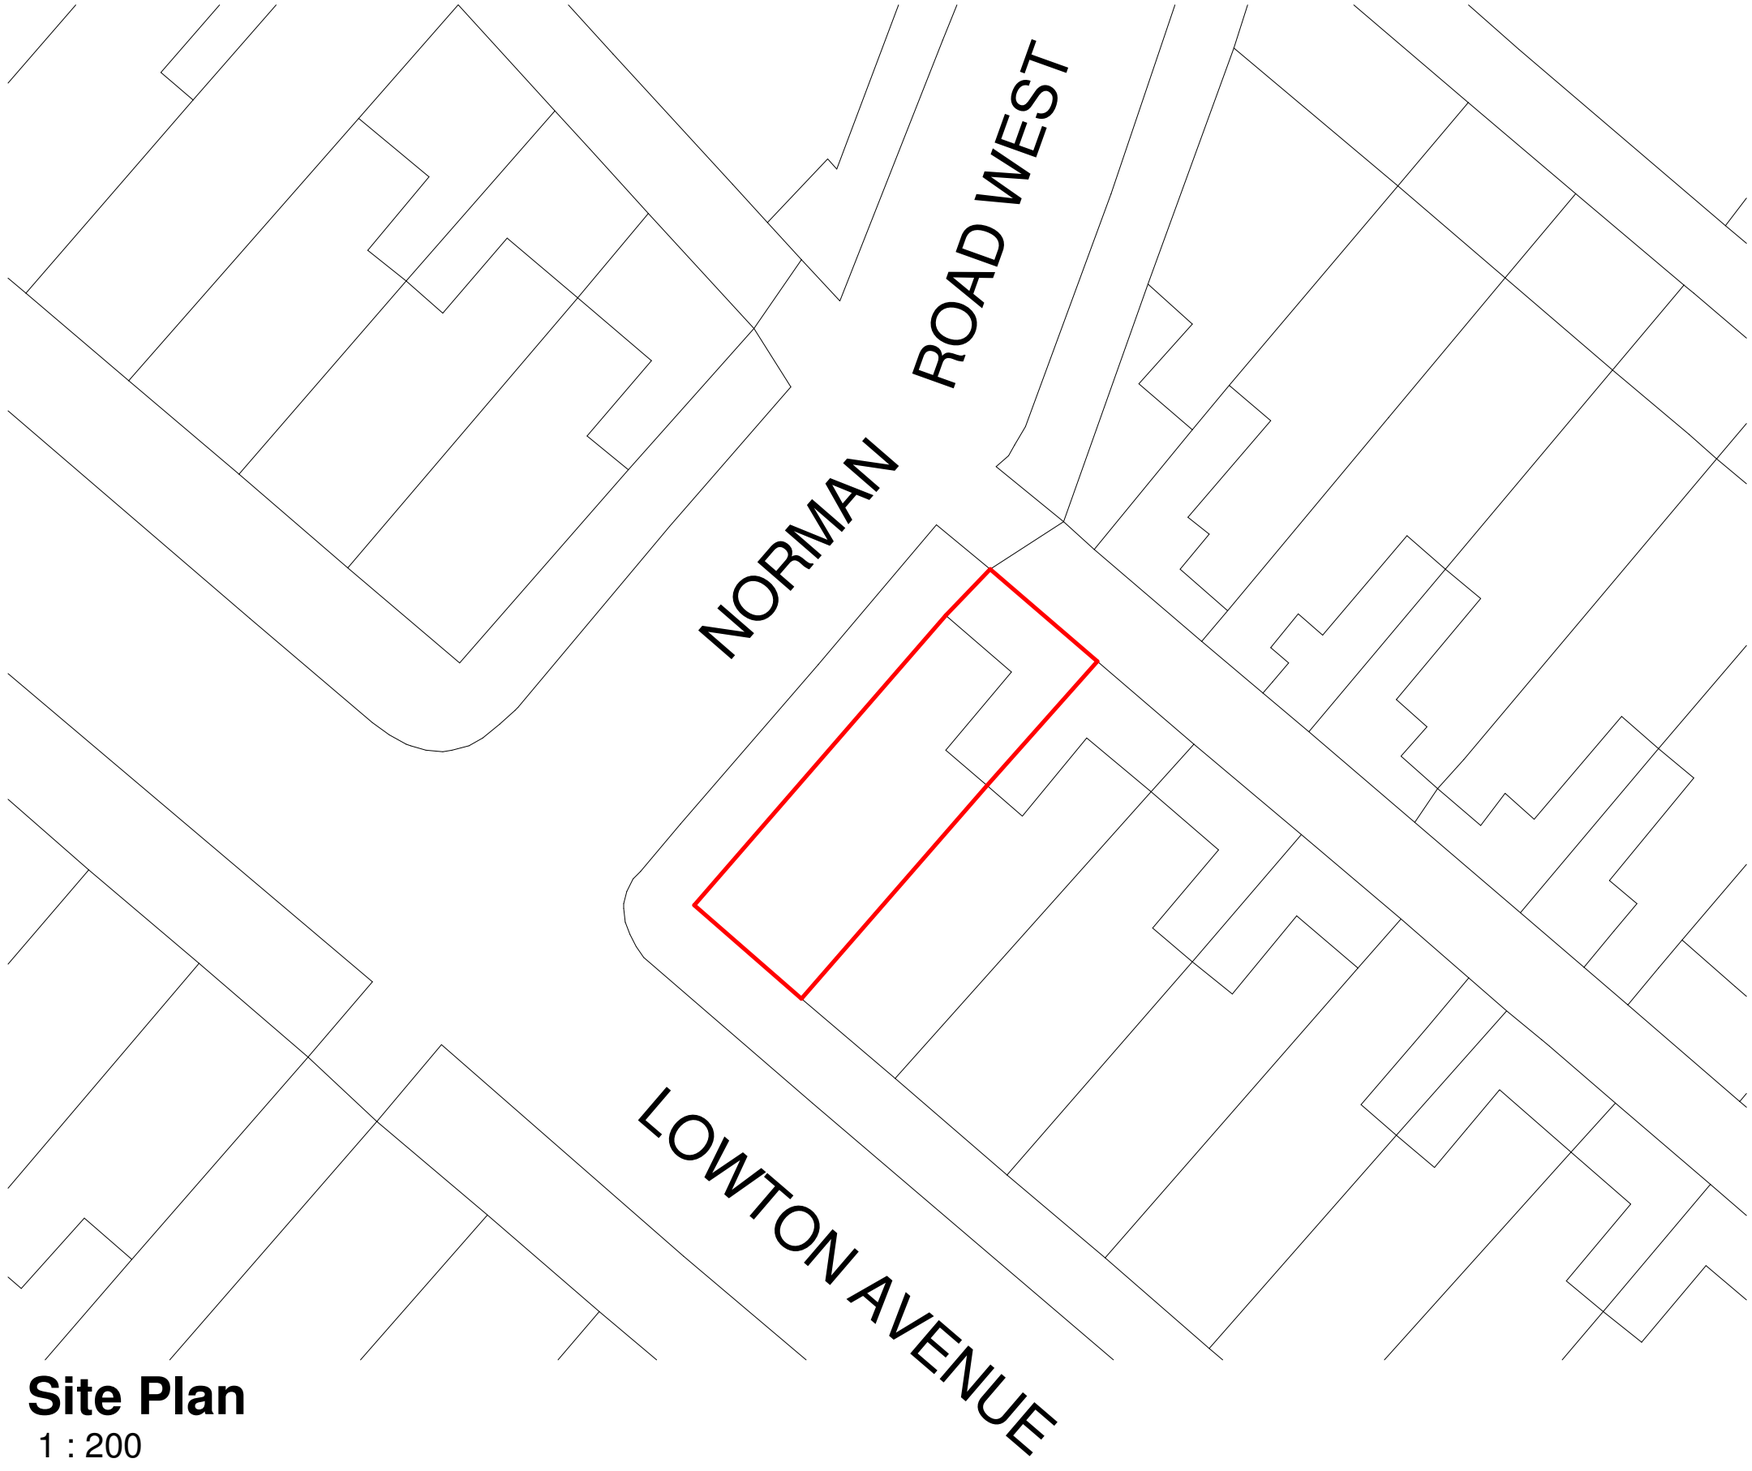


Site Plan
1 : 200

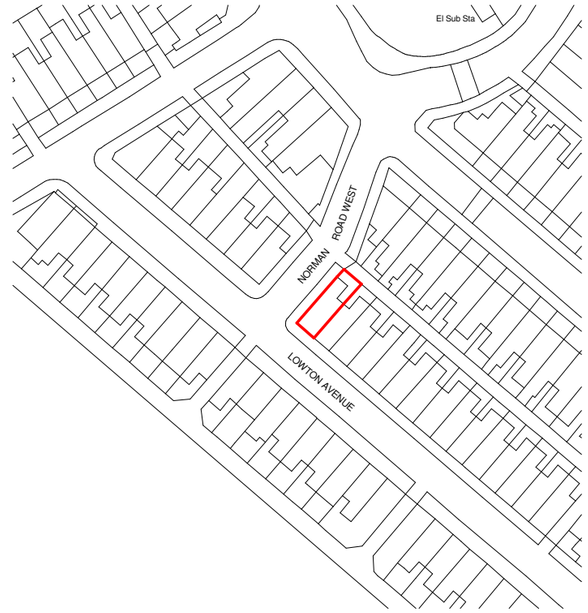

Location Plan
1 : 1250

North

Do not scale from this drawing. Work to figured dimensions only.

All information should be checked by the contractor site before work.

Any discrepencies should be reported to the architect or designer immediatley. All rights are reserved and are not transferable. Unauthorised reproduction of this drawing are not permitted.

Land registry title and ownership boundaries are produced by IONIC STUDIO using all reasonable endeavours. We cannot be held responsible for scale discrepency of plans supplied to us.

IONIC DESIGN

No.	Description	Date

PROJECT
1 Norman Rd West, Manchester

SHEET
Location Plan

CLIENT
D. Browne

Date	Project number	Scale (@ A3)
02/10/24	P110	As indicated

Drawn by	DRAWING NUMBER	REV
SA	EX01	

Checked by
SA