
**EXTERNAL WORKS KEY**

- TEGULA PAVING
- GRASS/PLANTING
- PROPOSED NEW TREE
- BIKE STORAGE (1 PER APT: 16 TOTAL) VERTICAL TWO TIER SYSTEM
- STORAGE FOR 1100L / 240L BINS
- NEW TARMAC PAVING TO MATCH EXISTING
- NEW KERB
- RESIDENT ACCESS
- RETAIL ACCESS

BOUNDARY TREATMENT: 1800MM BRICK WALL.

REFER TO A831_P_3000 FOR DETAIL & EXTENT.

BIKE STORAGE TO BE TWO TIERED VERTICAL SYSTEM.
TOTAL STORAGE: 16 BIKES.
SHOWN AT HALF CAPACITY FOR SIMPLICITY.

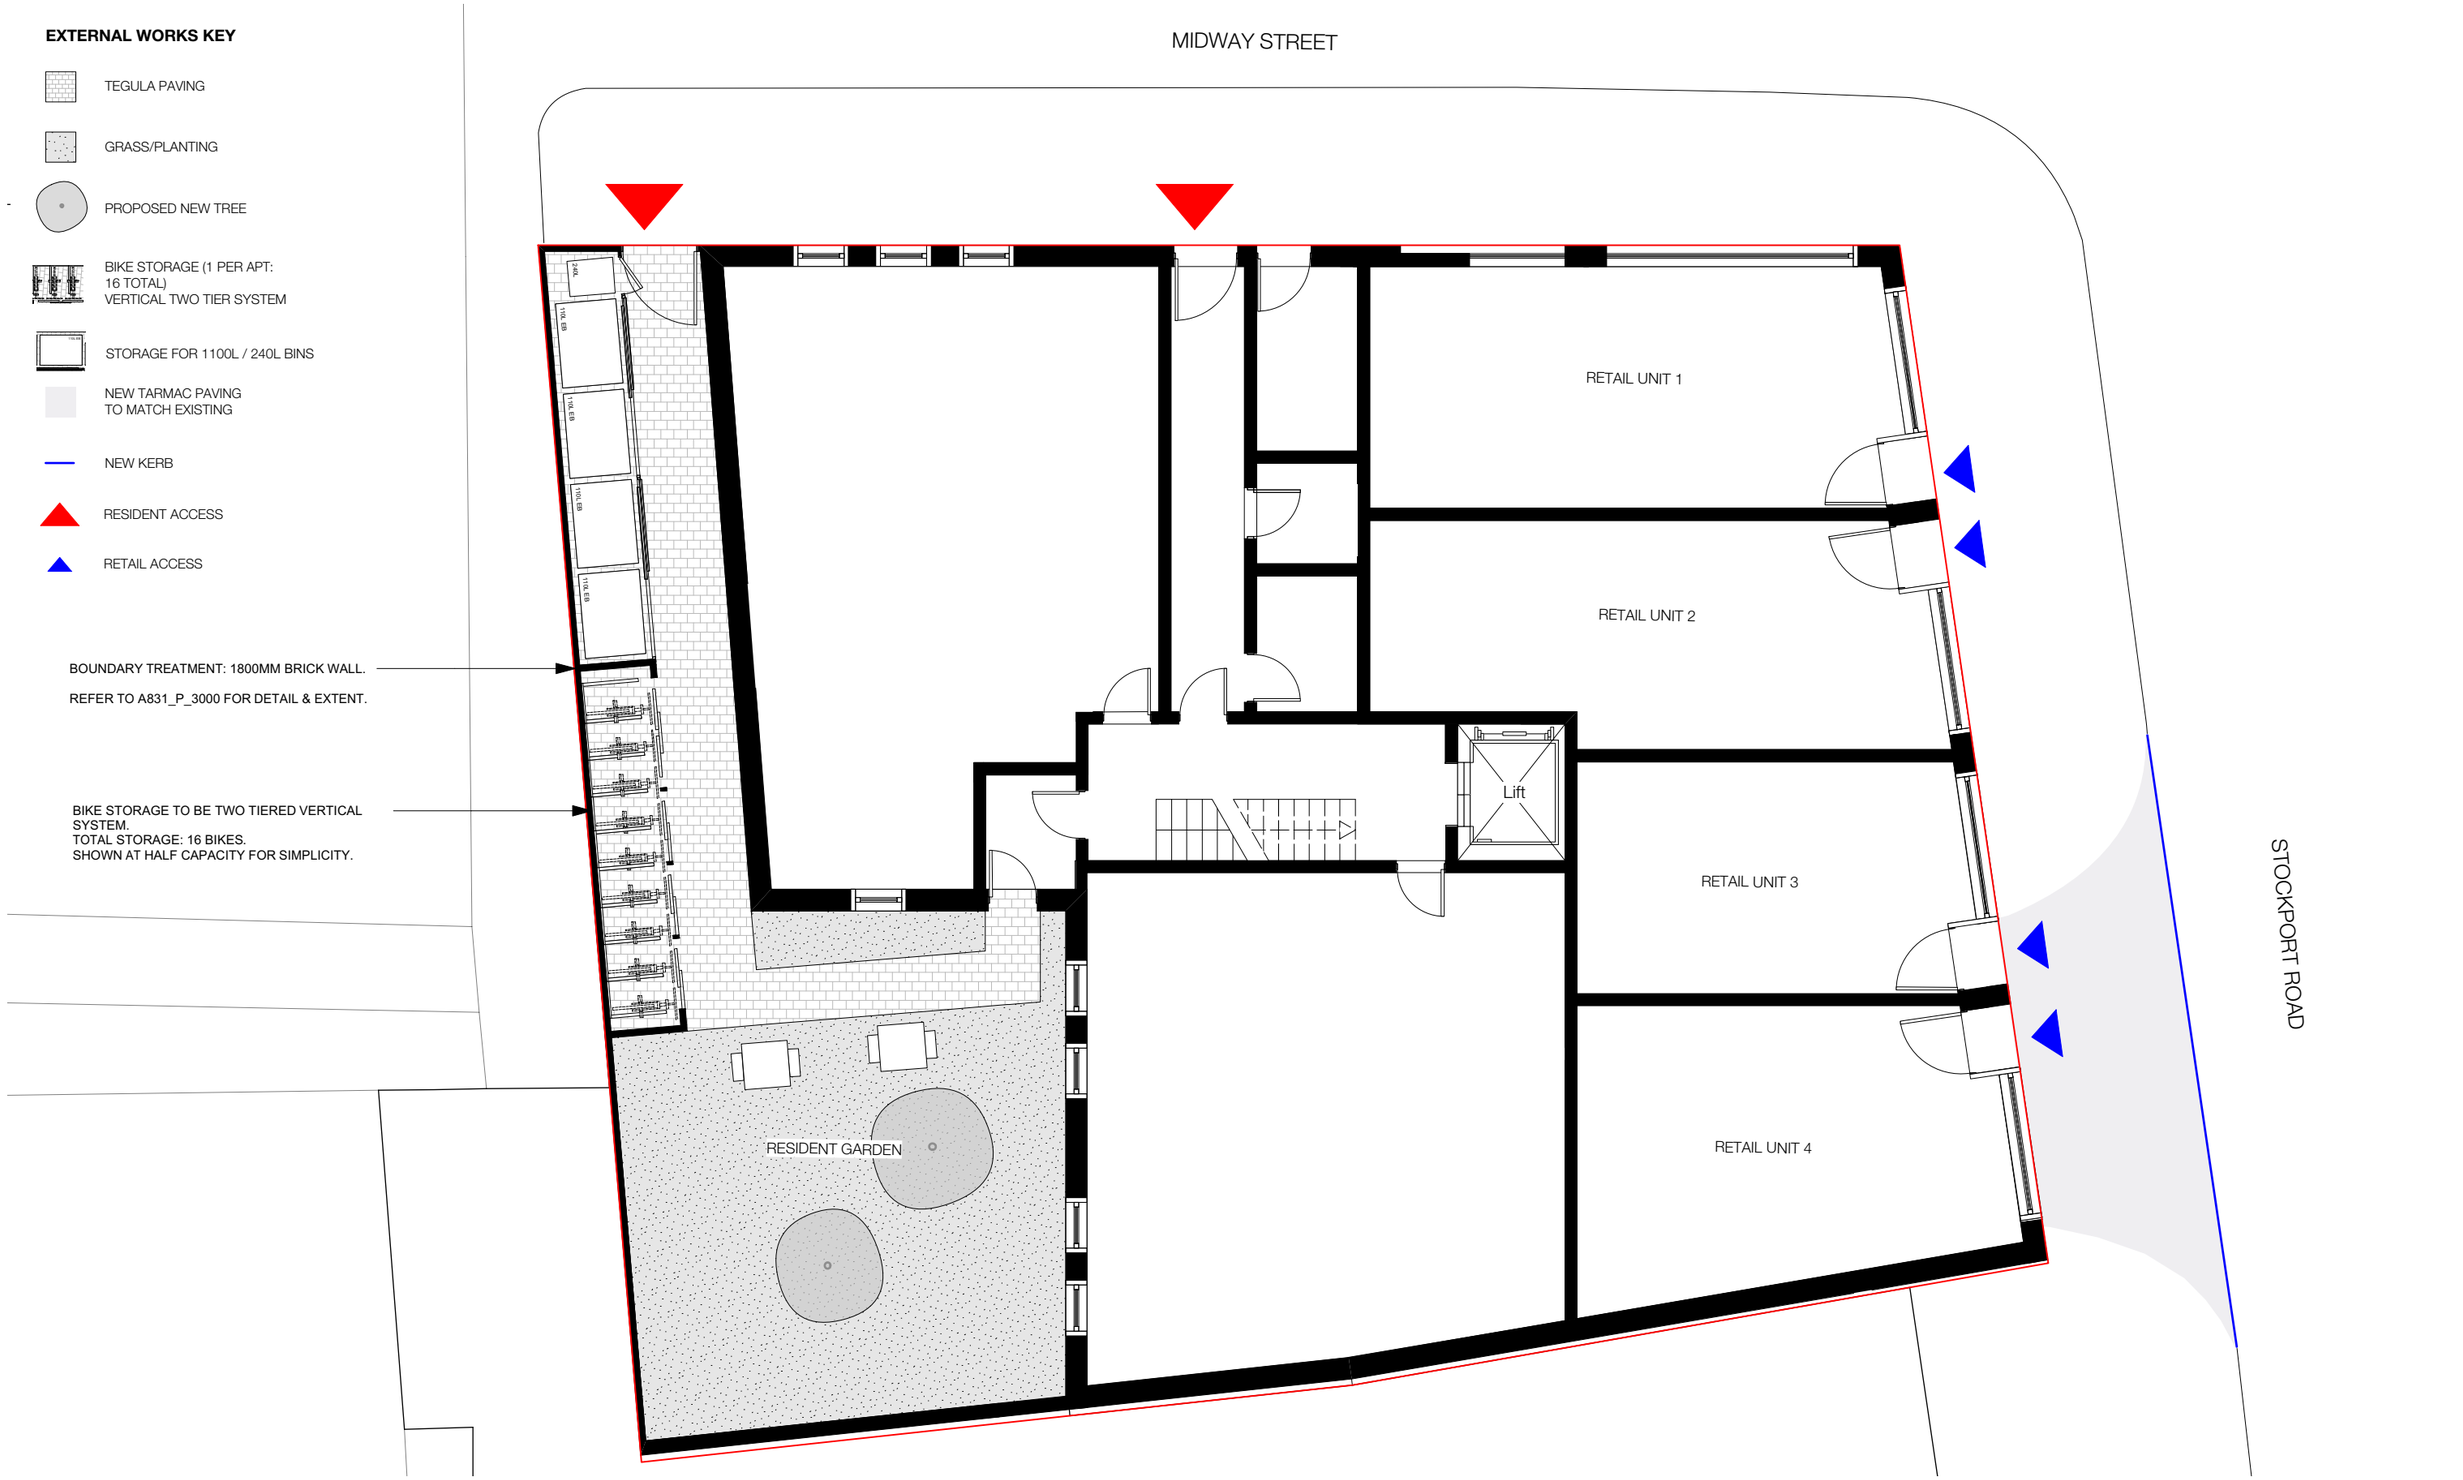


**PROPOSED SITE PLAN**
1:100 @ A3

PLANNING

0 1 2 4 6 METRES

© Copyright Ollier Smurthwaite Architects

| REVISION | DATE | DESCRIPTION |
|---|---|---|

CLIENT:
PROJECT:
ADDRESS: 816 STOCKPORT ROAD, MANCHESTER, M12 4QN
DRAWING TITLE: PROPOSED SITE PLAN
SCALE: 1:100 @ A3 | DATE: SEPT 2024
DRAWING NO: **A831_P_200**

**OLLIER SMURTHWAITE** ARCHITECTS
40 King Street, Manchester, M2 6BA
T 0161 883 0838
F 0161 883 0839
E mail@olliersmurthwaite.com