

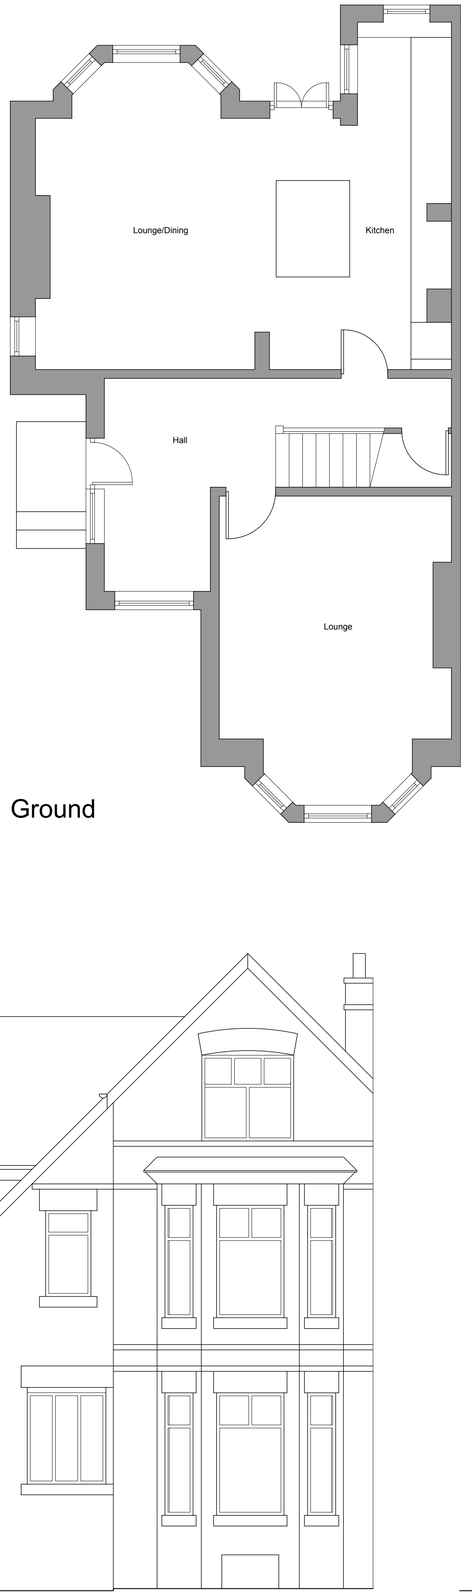


Ground

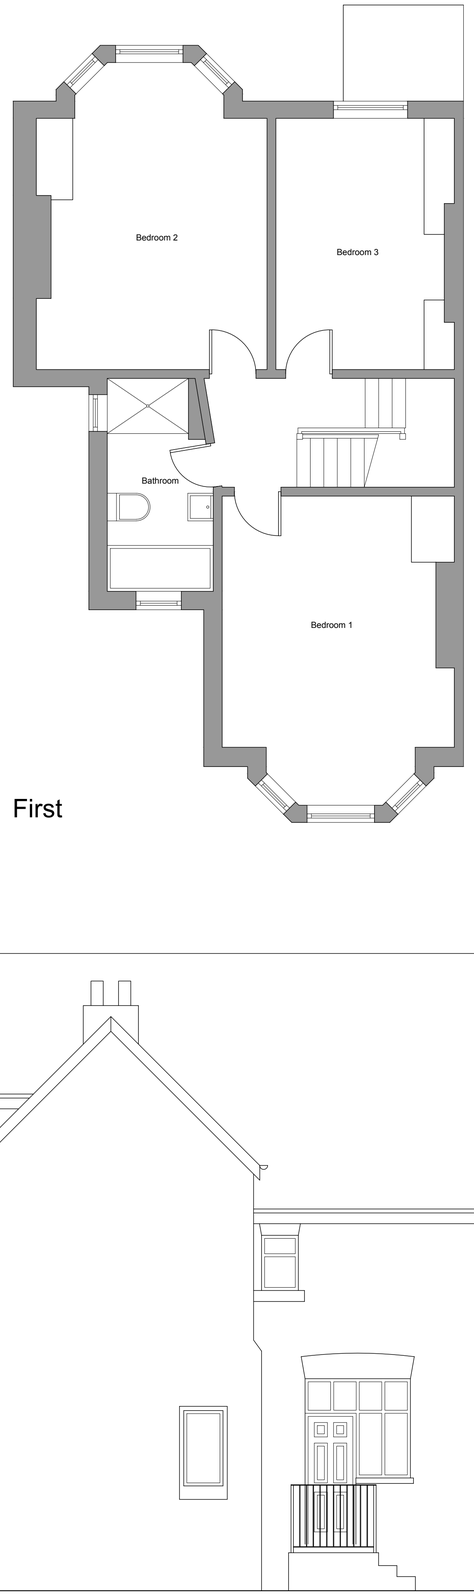

First

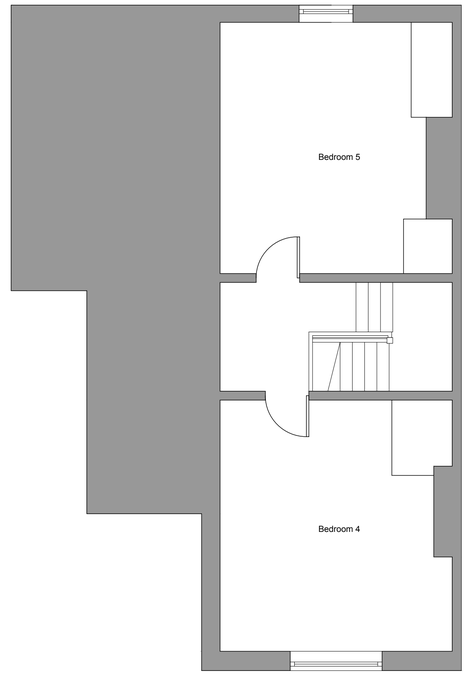

Second

Front



Side



Rear

NOTES

The copyright of this specification and the associated drawings is held and no reproduction is allowed without prior permission.
These drawings must be checked and measurements taken on site prior to work commencing. All dimensions are in millimetres.

The builder will be responsible for liaising with the appointed Building Inspector and arranging for necessary site visits to ensure certification is secured for the construction work.

Under CDM (2015) Regulations, the Contractor undertaking this domestic project will assume Client Responsibilities. Please refer to this website for further information: www.hse.gov.uk/construction/cdm/2015/domestic-clients.htm

LHG PROJECTS LTD
Architectural Design & Surveying
M: 07941 889 509
E: lhgprojects@gmail.com

PROJECT
28 Hartington Road, Chorlton-Cum-Hardy

DRAWING TITLE
Existing Floor Plans and Elevations

DATE
01/10/24

SCALE
1:50 @ A1

DRAWING NUMBER
1159.001

REVISION NO.