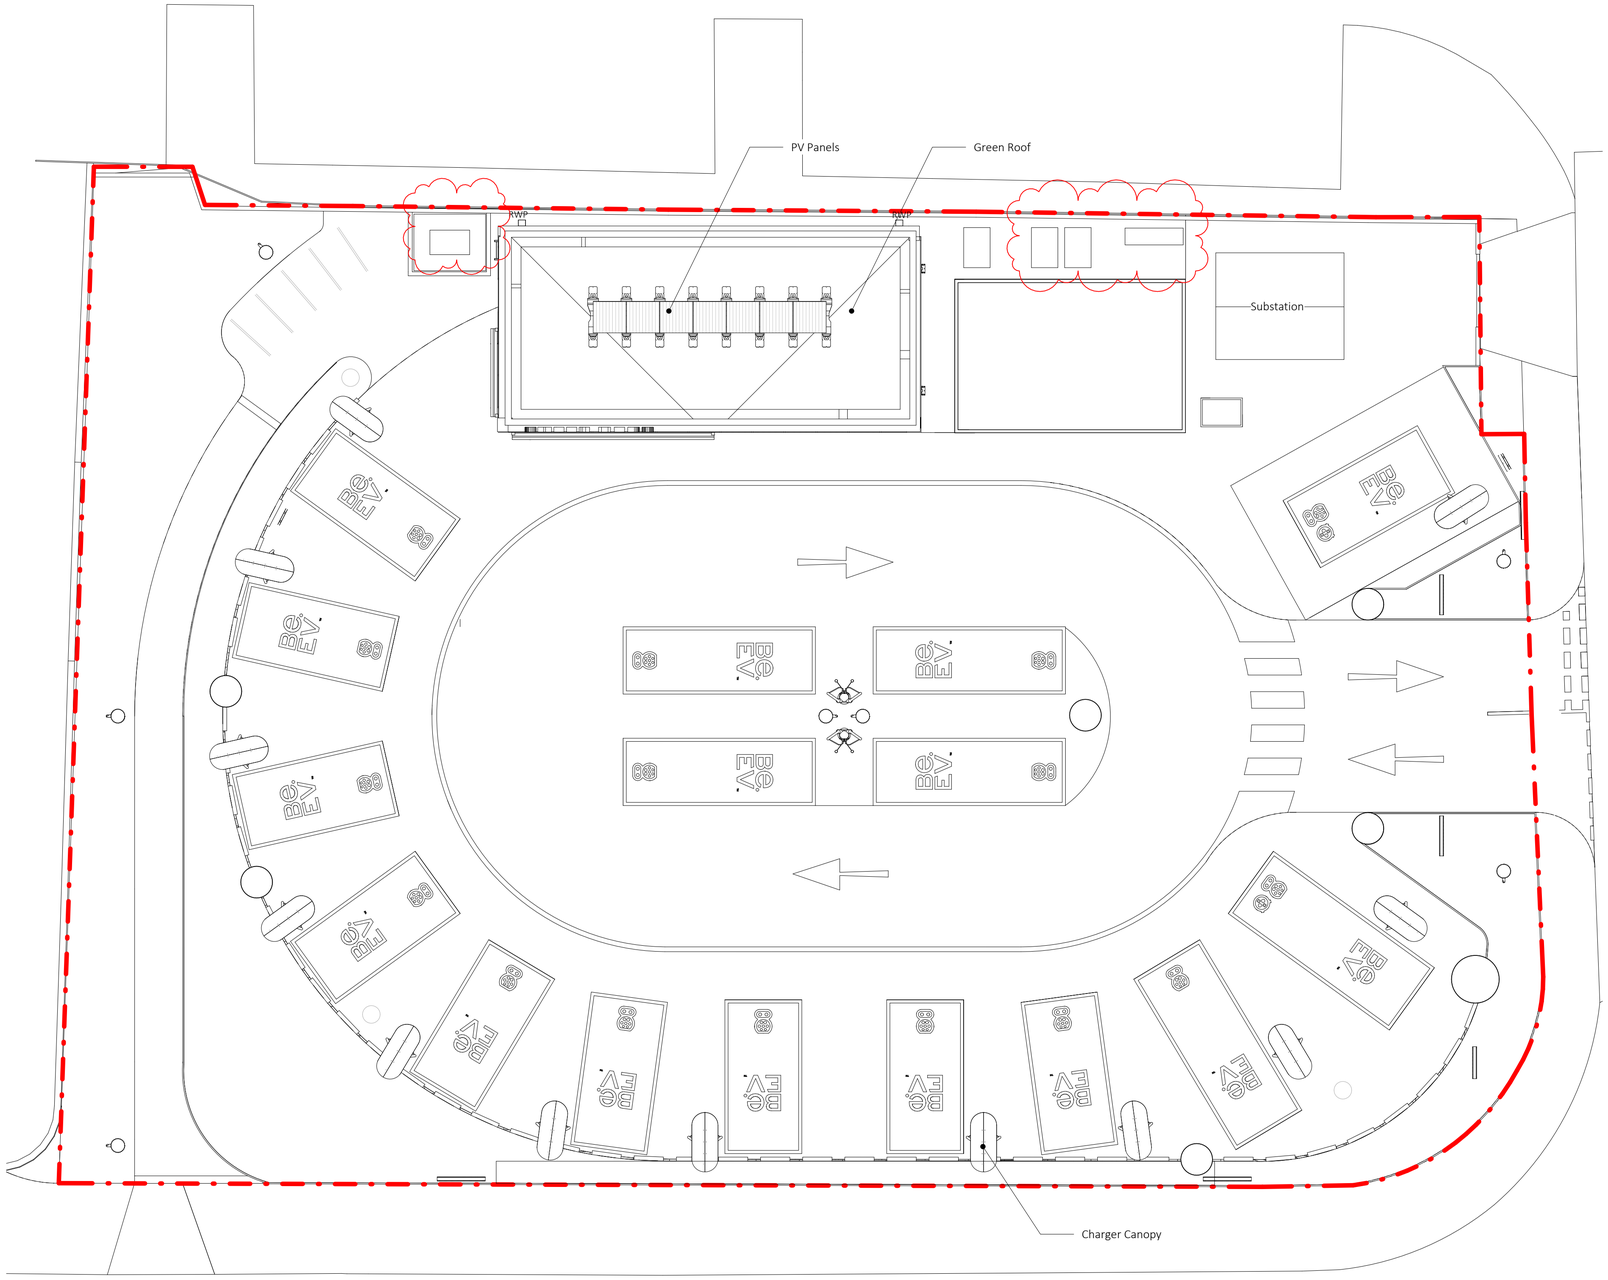


1
1 : 100 Proposed Roof Plan (Planning)

N

0 1m 2m 3m 4m 5m 6m 7m 8m 9m 10m

rev	date	description	revised by	audited by
P10	2024.09.04	ISSUE for NMA	LL	EL
P9	2024.06.11	ISSUE Planning	LL	HF
P8	2024.04.18	ISSUE Planning	CW	LL
P7	2024.04.17	Issue to Planning Consultant	LL	EL
P6	2024.04.10	Updated Plan	LL	HF
P5	2024.03.28	Updated Plan	HF	LL
P4	2024.03.27	ISSUE Planning Consultant	HF	LL
P3	2024.03.26	ISSUE Planning Consultant	LL	EL
P2	2023.05.12	Updated Site Boundary	LL	EL
P1	2022.11.29	ISSUE Planning	LL	EL

stage: PLANNING
drawing title: PROPOSED ROOF PLAN
suitability code: S2

CONTRACTORS ARE NOT TO SCALE DIMENSIONS FROM THIS DRAWING

ARCHITECT that
68-80 Hanbury Street
London
E1 5JL
+44 207 081 4316
info@architectthat.com
www.architectthat.com

THIS DRAWING IS COPYRIGHT

client: Be.EV
project: Reliance Street, Manchester, M40 1EZ

scale	drawn by	audited by	job no	originator	zone	level	type	role	dwg no	revision
1 : 100 @ A1	LL	EL	612	AT	ZZ	R	DR	A	3.1002	P10