

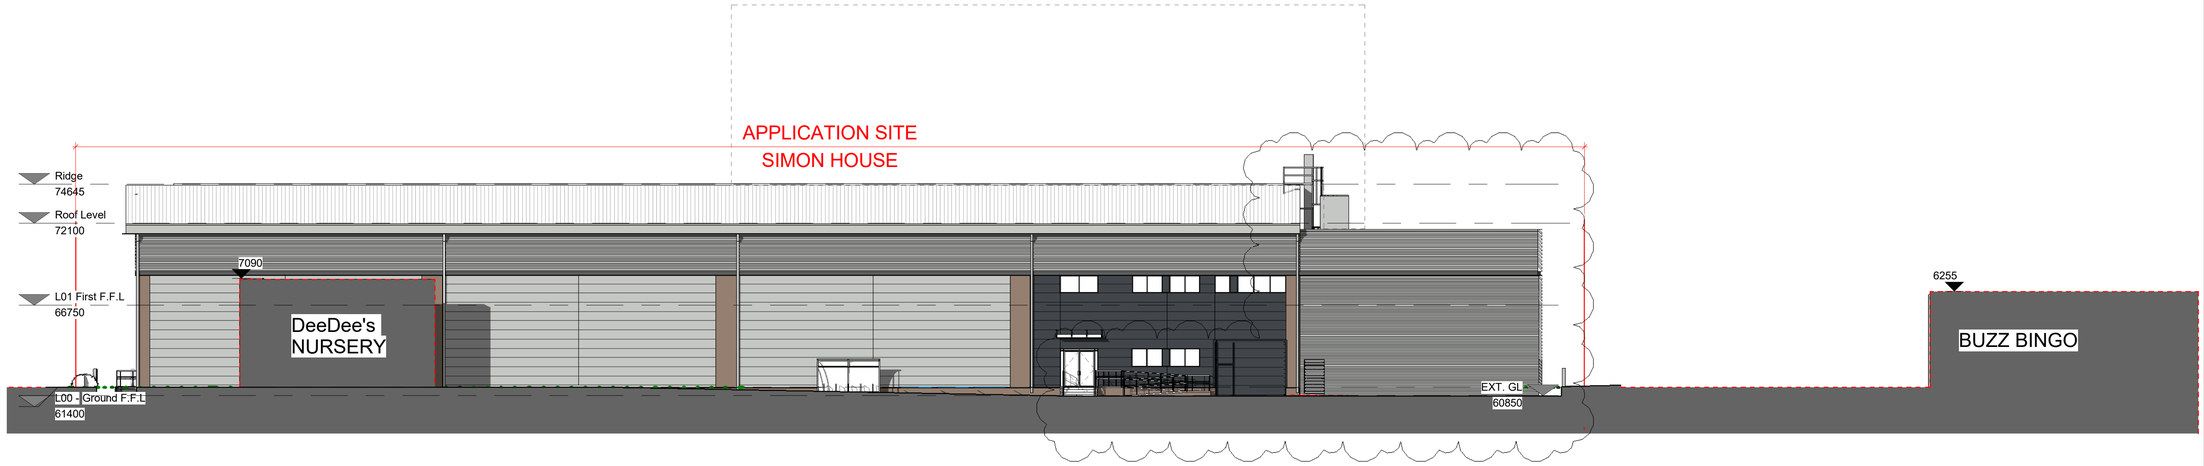


1 Sectional North Elevation - Proposed
1 : 200

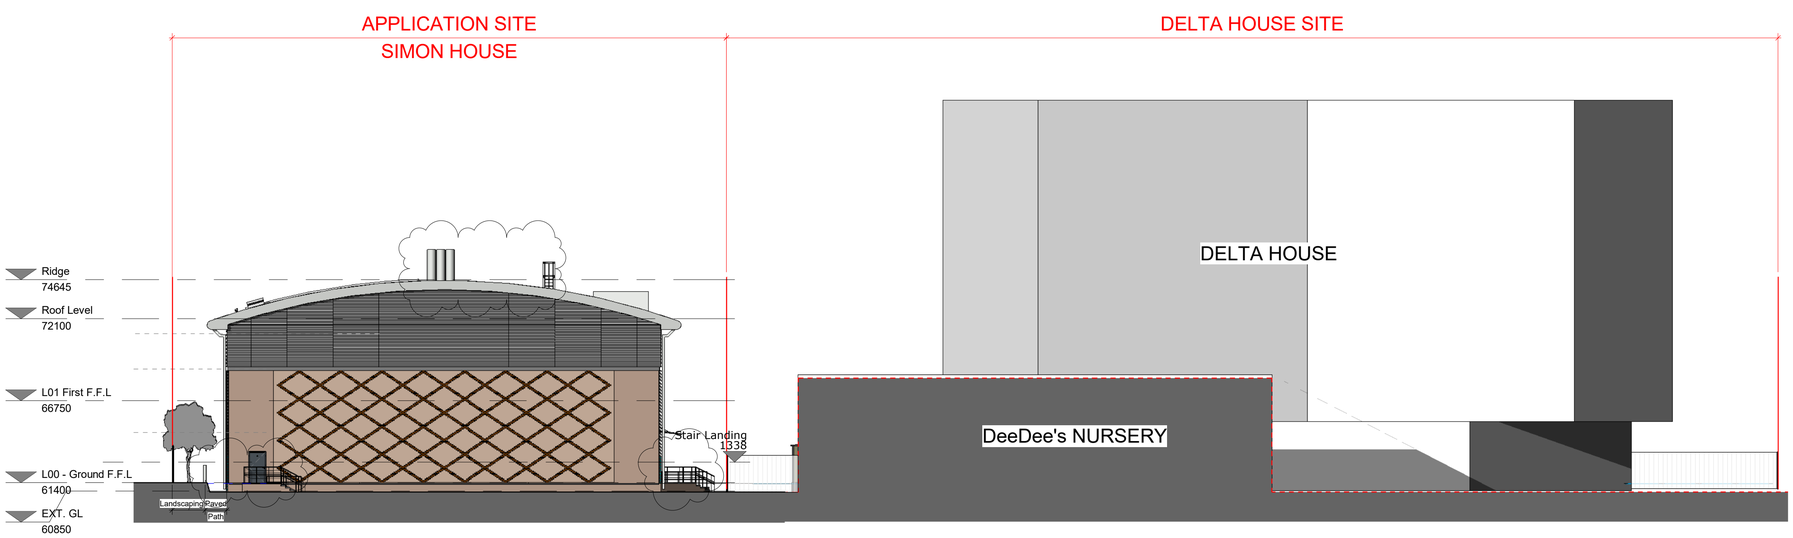

2 Sectional East Elevation - Proposed
1 : 200

Information Copyright of ttsp Ltd ©

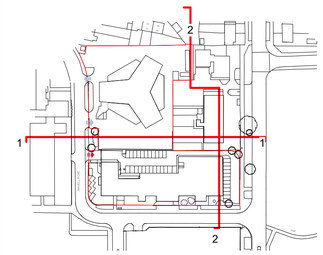



VISUAL SCALE 1:200 @ A1

GENERAL NOTE:

Existing drawings based on information by
ACAD Design and Surveys,
Topo Survey by JLP Surveying Consultants

Rev	Date	Description	By	Ch'd
P03	17.09.2024	Planning Updates. Issued for planning	DM	IM
P02	22.06.2023	Issued for Planning	DM	IM
P01	02.06.2023	Issued for review	DM	IM

Drawing Status
FOR PLANNING

Project Title
KEYSOURCE - TELEDATA MAN2
Enter address here

Drawing Title
Elevations Site Context
Proposed

Sheet	Scale	Date	Drawn	Ch'd
A1	1 : 200	25.04.2023	DM	IM

Project No.
170188

Drawing No.
170188-TSP-ZZ-00-DR-A-05701

Rev
P03

DRAWING NUMBER CHANGED FROM
3447-TSP-ZZ-00-DR-A-05-701 TO
170188-TSP-ZZ-00-DR-A-05701.

ttsp

TTSP Unit 2.3, The Loom, 14 Gower's Walk, London, E1 8PY
+44 (0)20 7490 8899 www.ttsp.com